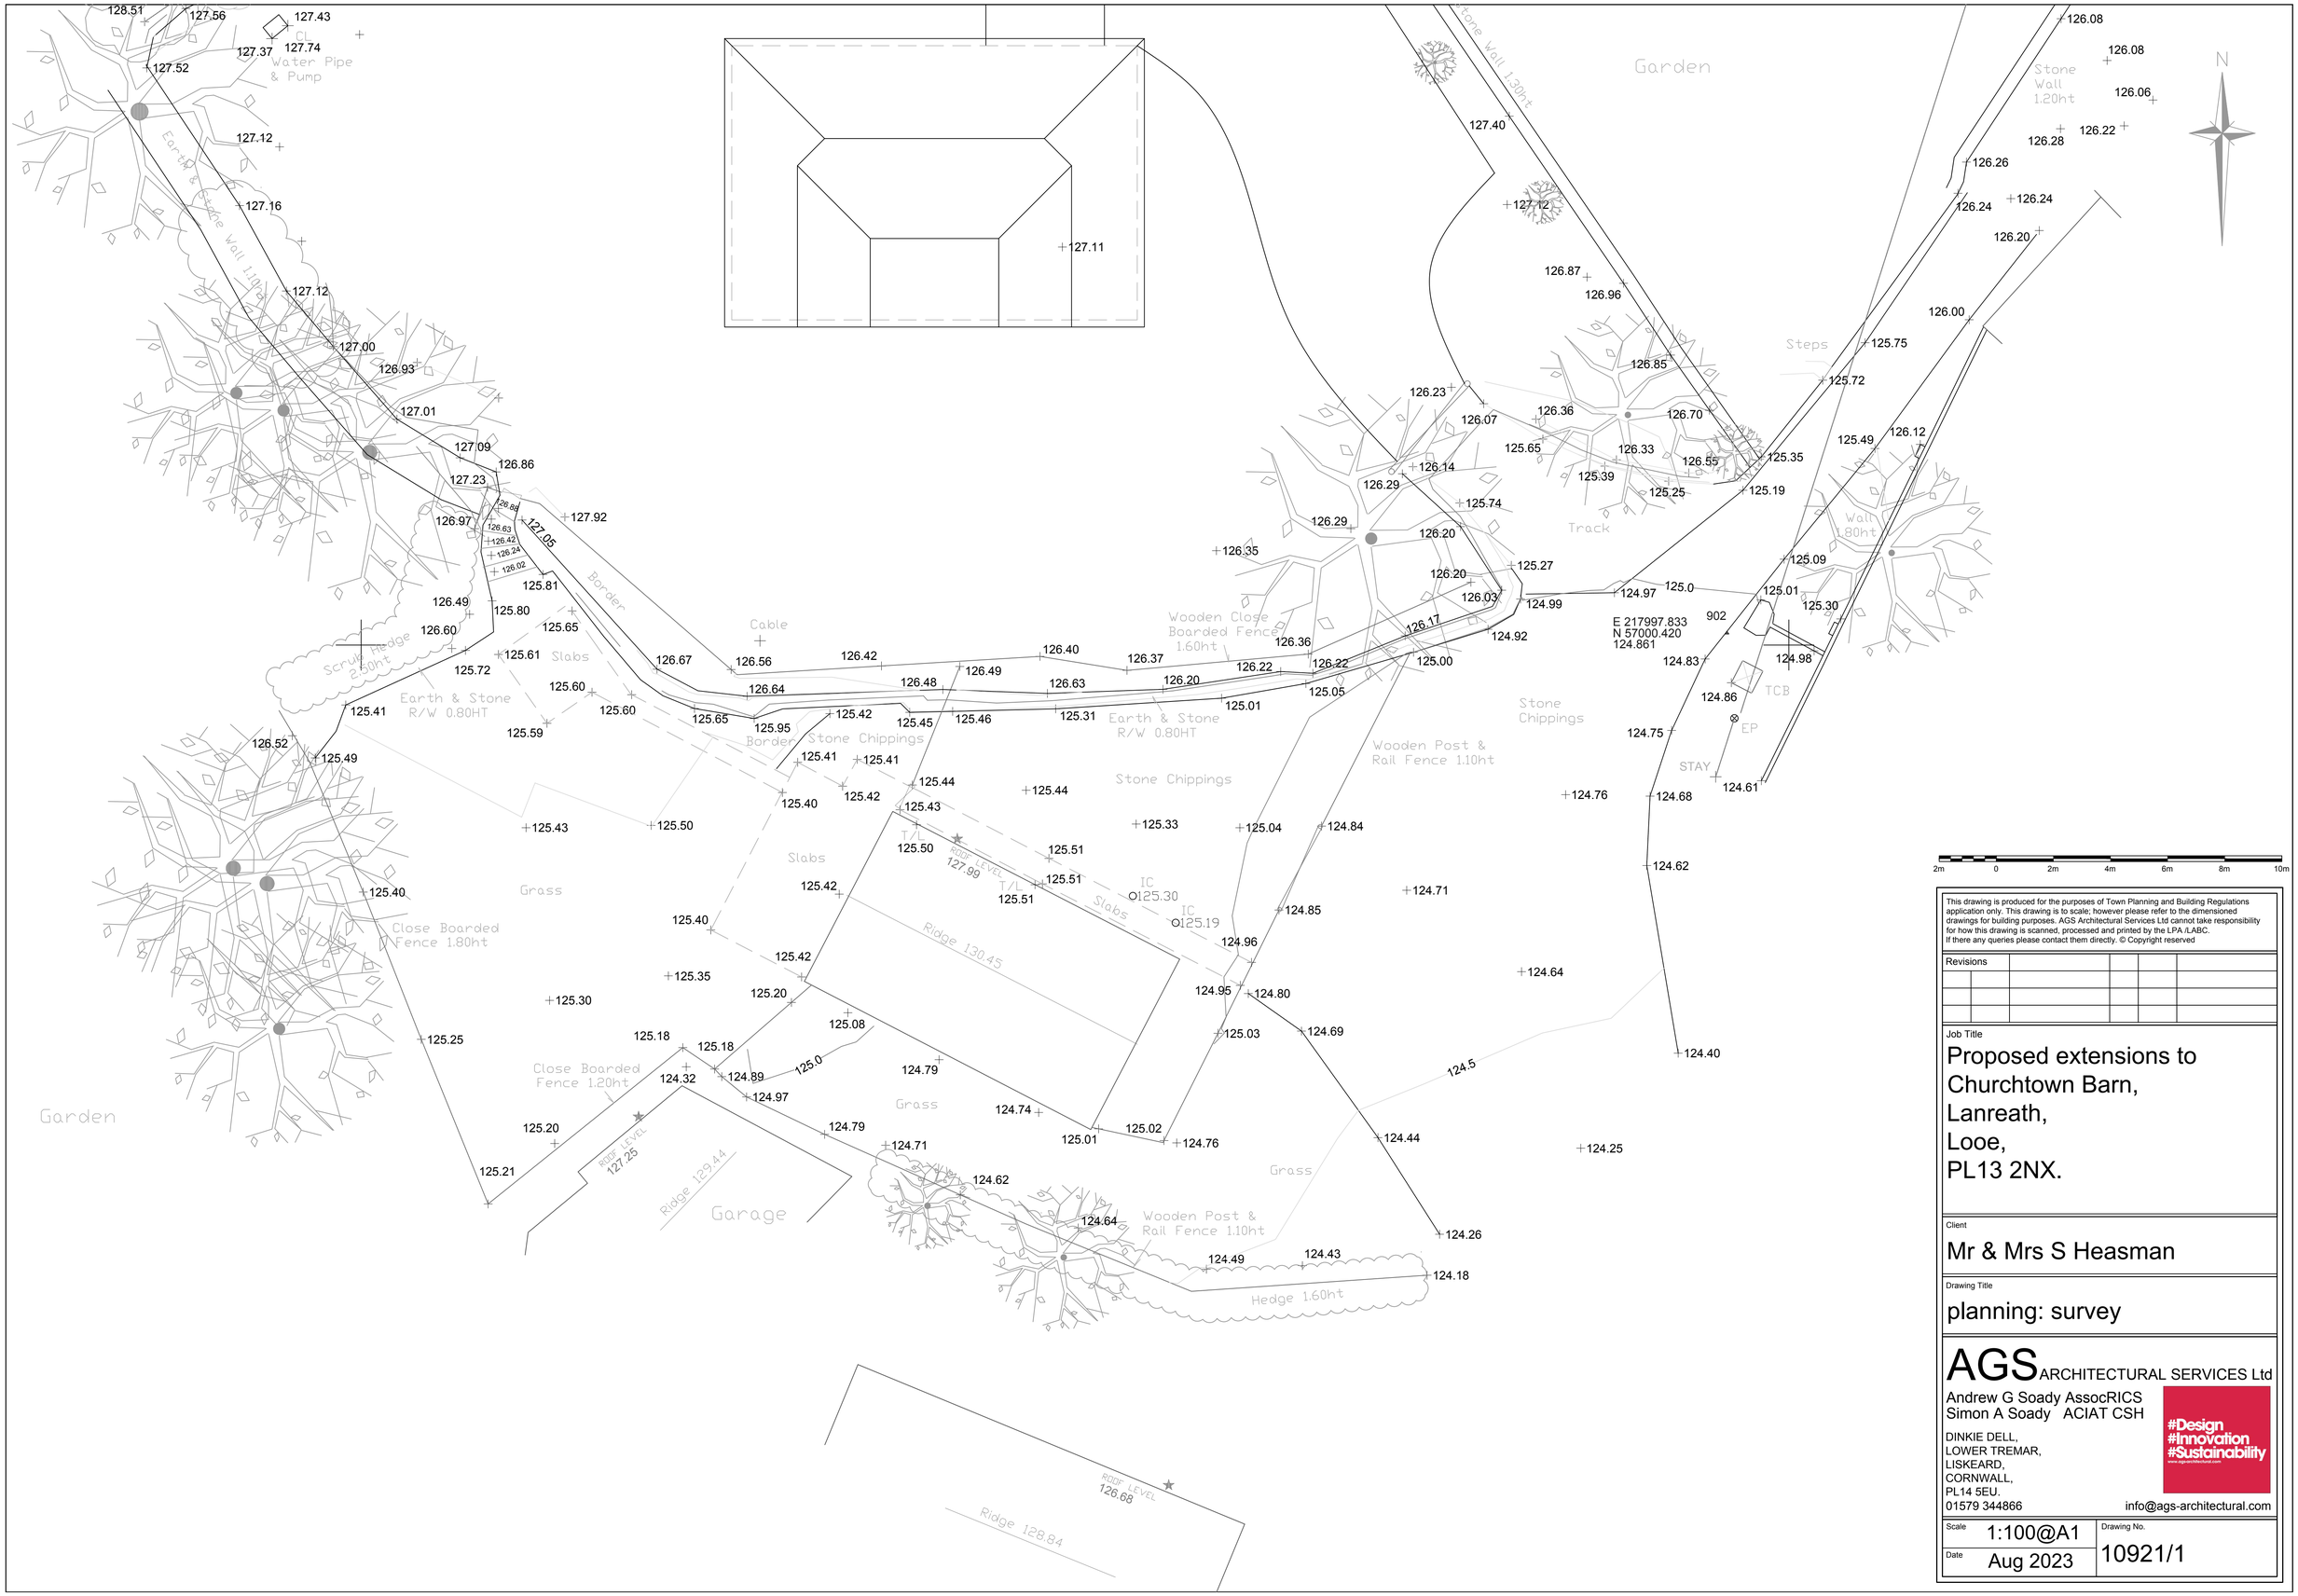

This drawing is produced for the purposes of Town Planning and Building Regulations application only. This drawing is to scale; however please refer to the dimensioned drawings for building purposes. AGS Architectural Services Ltd cannot take responsibility for how this drawing is scanned, processed and printed by the LPA /LABC.
If there any queries please contact them directly. © Copyright reserved

Revisions				

Job Title

Proposed extensions to Churchtown Barn, Lanreath, Looe, PL13 2NX.

Client

Mr & Mrs S Heasman

Drawing Title

planning: survey

AGS ARCHITECTURAL SERVICES Ltd
Andrew G Soady AssocRICS
Simon A Soady ACIAT CSH
DINKIE DELL,
LOWER TREMAR,
LISKEARD,
CORNWALL,
PL14 5EU.
01579 344866
info@ags-architectural.com

#Design #Innovation #Sustainability
www.agsarchitectural.com

Scale	1:100@A1	Drawing No.
Date	Aug 2023	10921/1