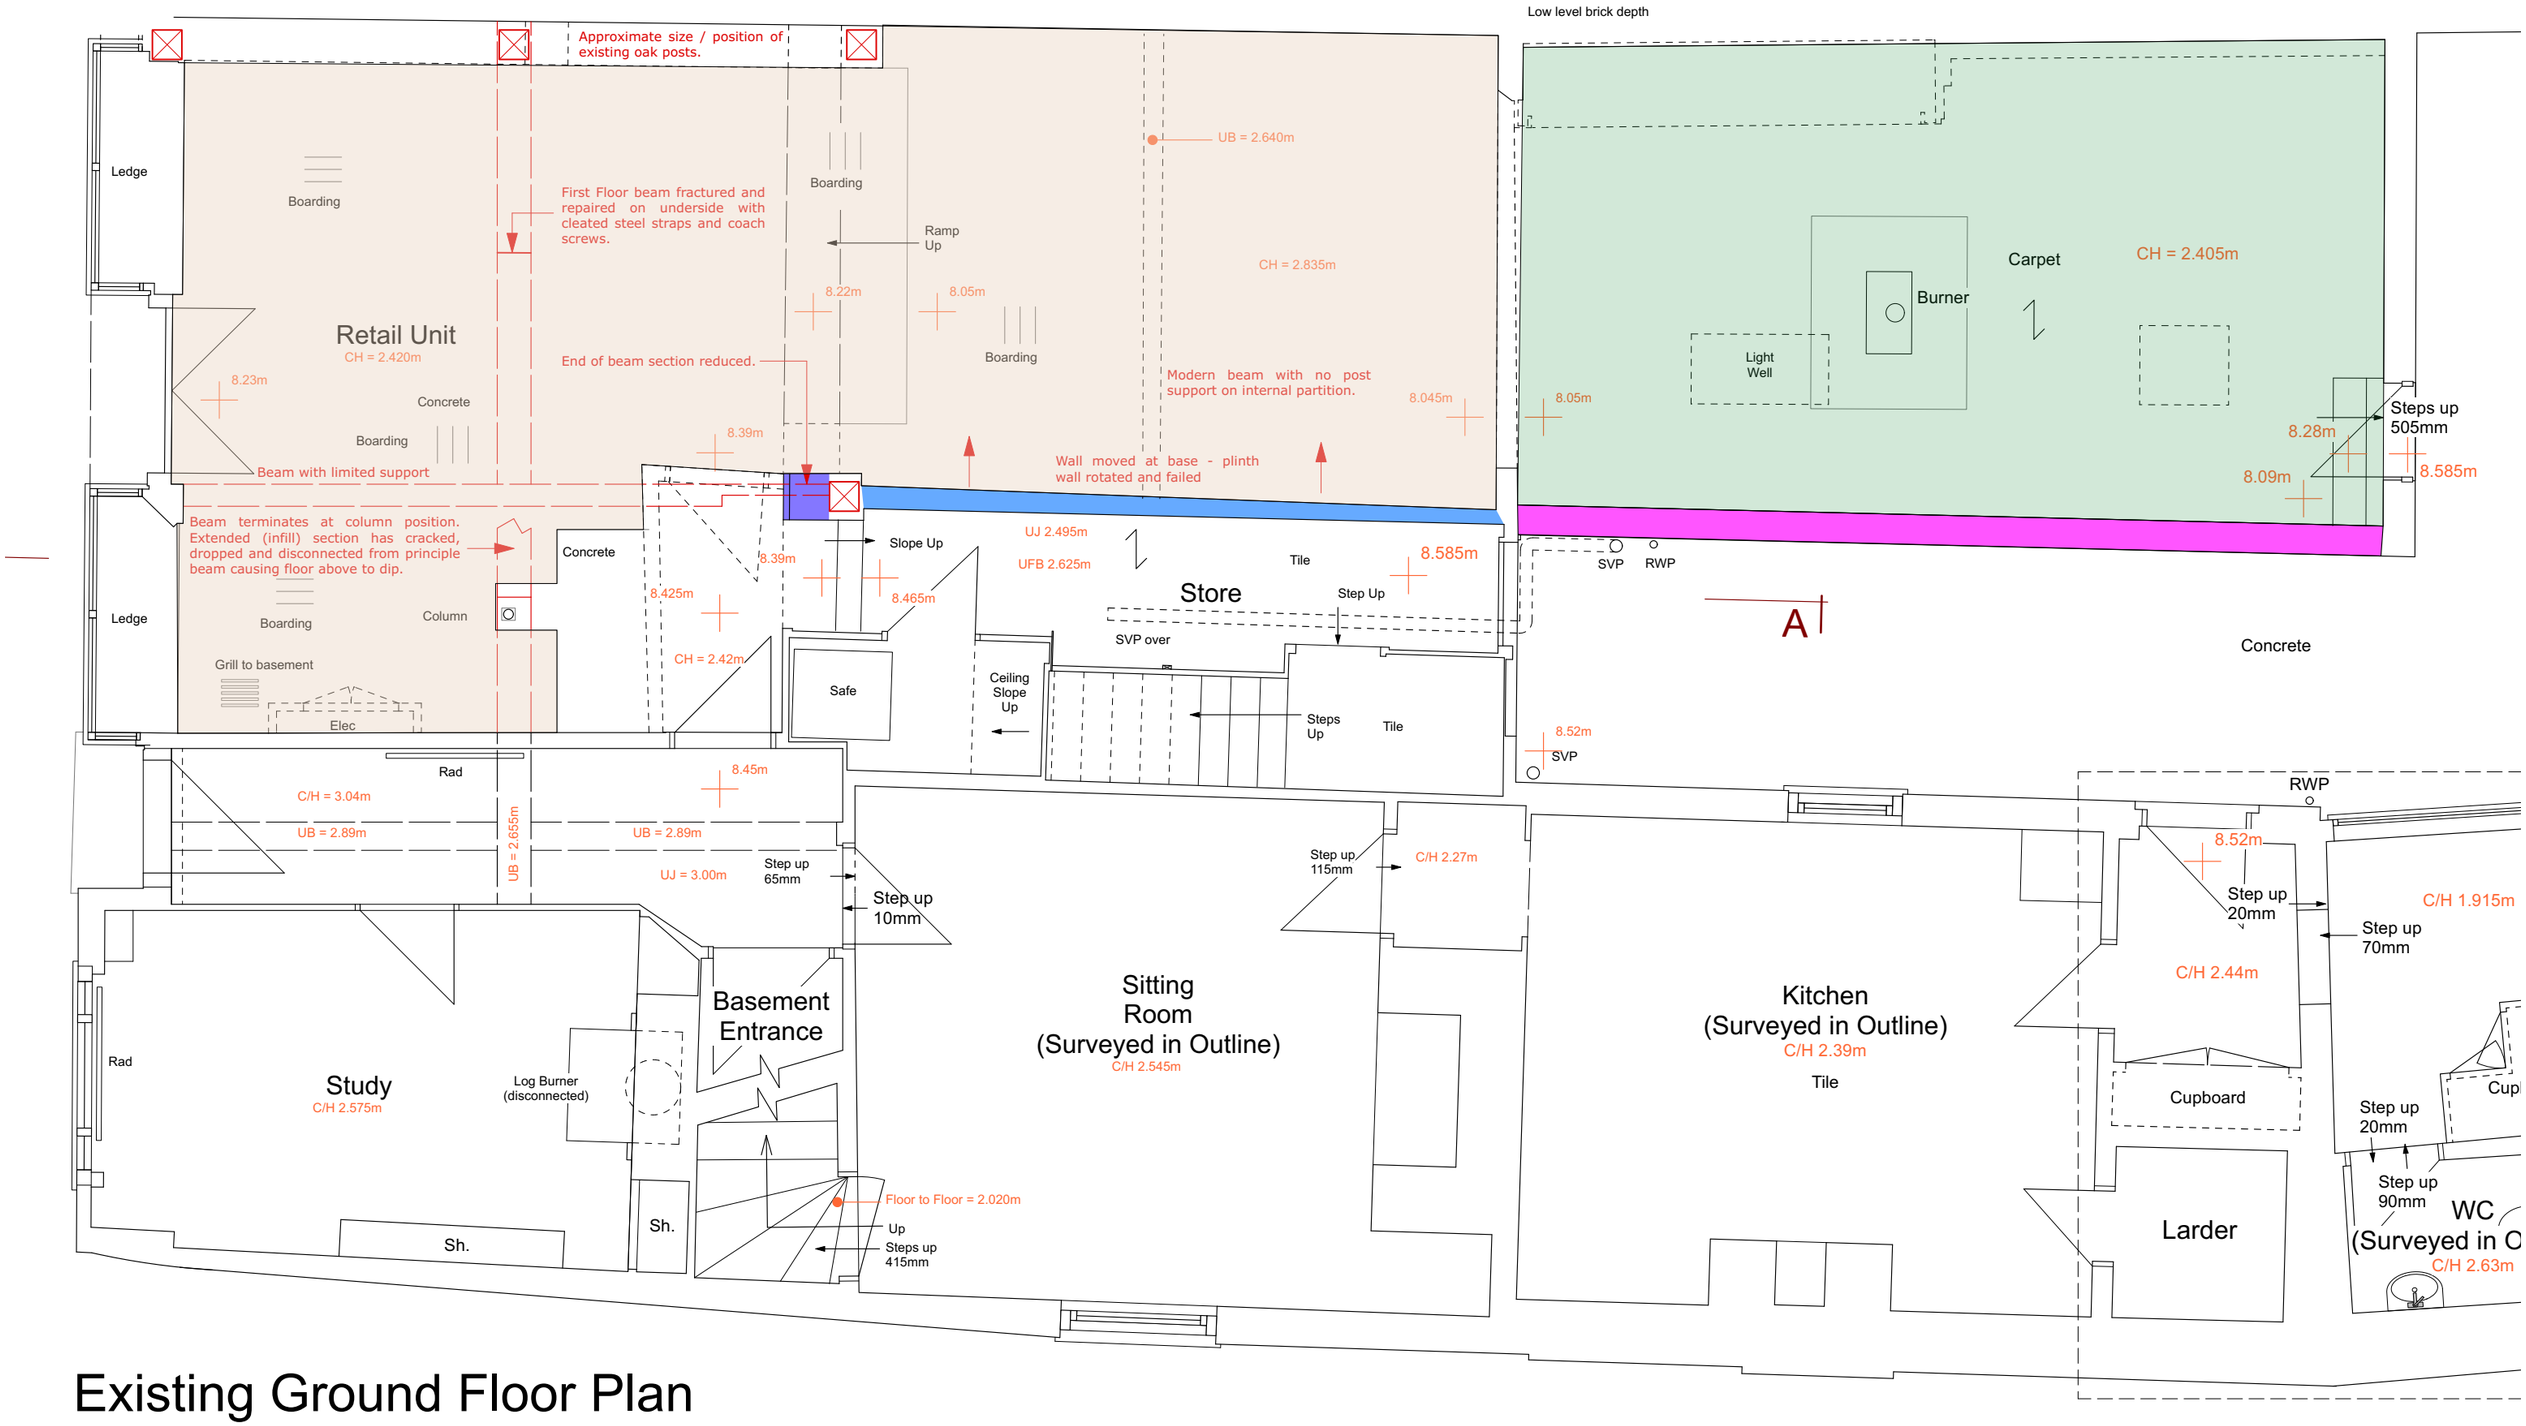

Existing Ground Floor Plan

Scale 1:50 @ A3

metres

0 1 2 3 4 5