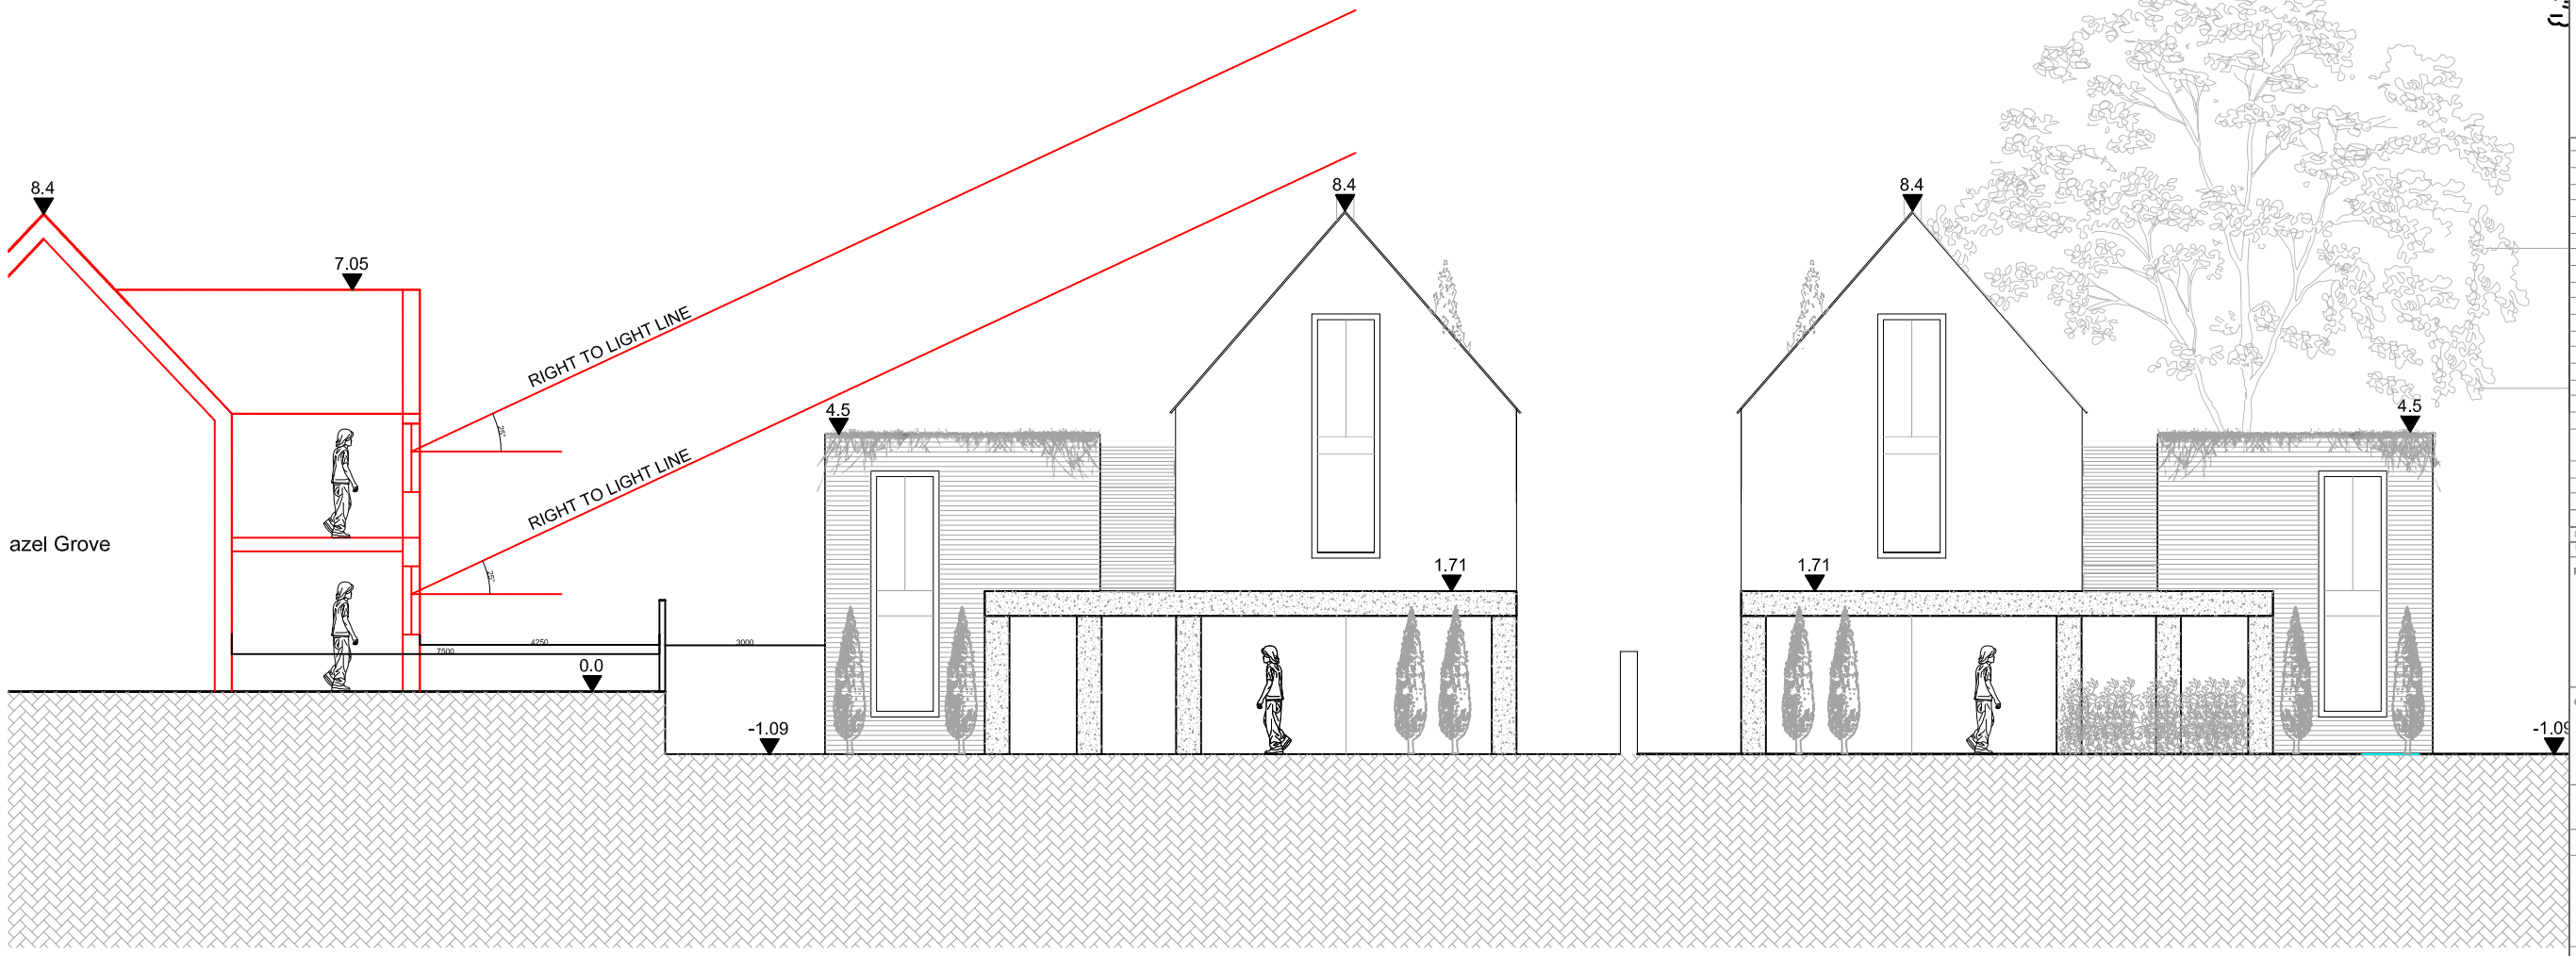

PROPOSED REAR ELEVATIONS

N

PLANNING DRAWINGS ONLY

Contractor to check all site dimensions and boundaries.
Written dimensions to supersede scaled drawings

REV	DATE	INIT.	DESCRIPTION	CHK
00		DM	Issued to CDC for comment	DM

PROJECT

New Dwellings off Firs Close,
Bledington

CLIENT

Tomland Ltd

SAFETY, HEALTH AND ENVIRONMENTAL INFORMATION

IN ADDITION TO NORMAL RISKS ASSOCIATED WITH BUILDING CONSTRUCTION:

1. Temporary frame stability during erection.
2. Working at height.
3. Delivery and installation of unusually long and heavy members.
4. Securing steel frame transfer beams and cantilevers
5. Manual handling
6. Site welding.
7. Access through construction site by general public.

It is assumed that all works will be carried out by a competent contractor working, where appropriate, to an approved method statement.

The DMD Group
CONSULTING ARCHITECTS,URBAN DESIGNERS & PROPERTY INVESTORS
T:+44 (0)161 832 0555 M:+44 (0)7733130883
710 Left bank 12 Spinningfields Manchester M3 3AG
www.thedmd-group.com

DRAWING TITLE

Amenity

JOB NO	022		
DRAWING STATUS	DRAWN DATE		SCALE
Planning	07/12/23		1/125 @ A3
DESIGNED/DRAWN	ISSUE DATE		CHECKED BY
DM	07/12/23		DM

COMPANY CODE	BUILDING/ ZONE	FLOOR LEVEL	CATEGORY/ ELEMENT	DRAWING NO	REVISION
DMD		00		A1 -22-12	00