0 1 2 3 4 5 M

SCALE MEASUREMENTS SHOWN IN METRES.
ACCURACY OF SCALE CAN ONLY BE ASSURED ON
PROPERLY CALIBRATED MACHINERY

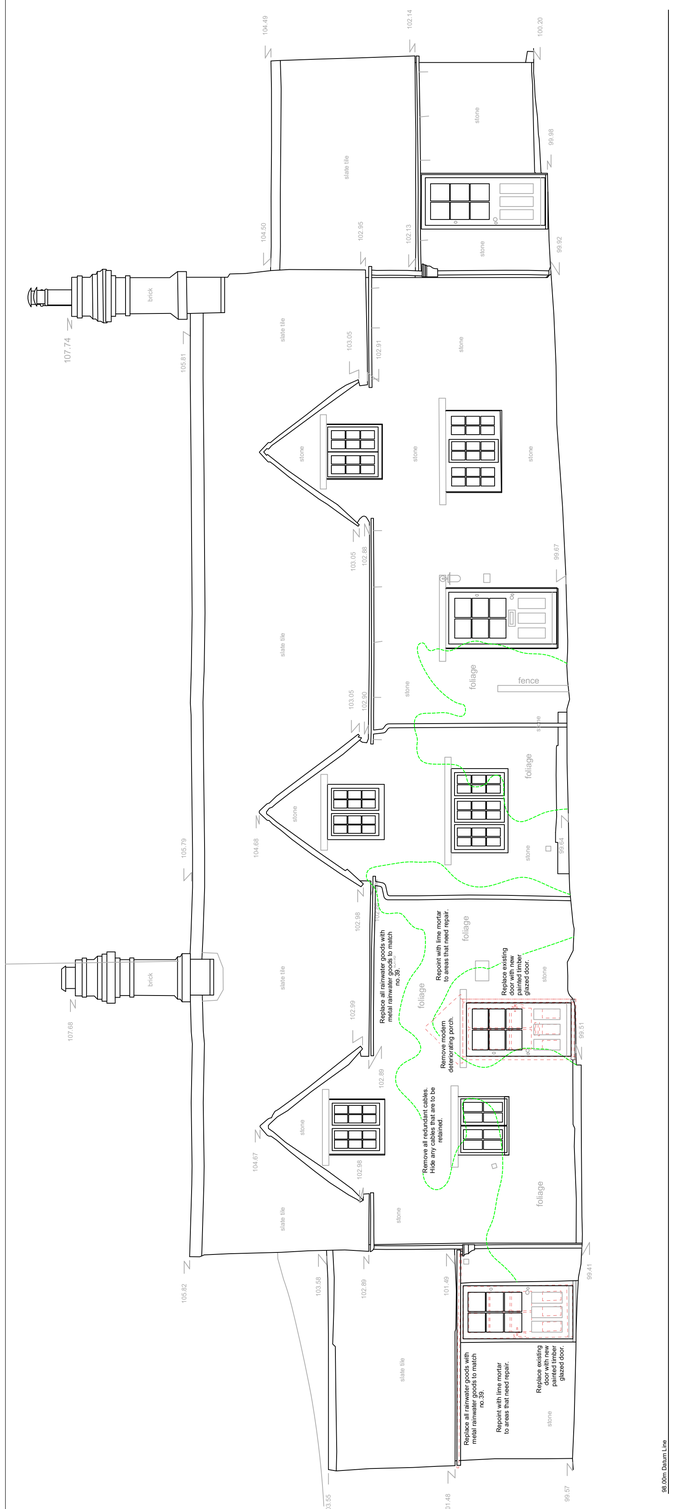

NORTH ELEVATION

98.00m Datum Line

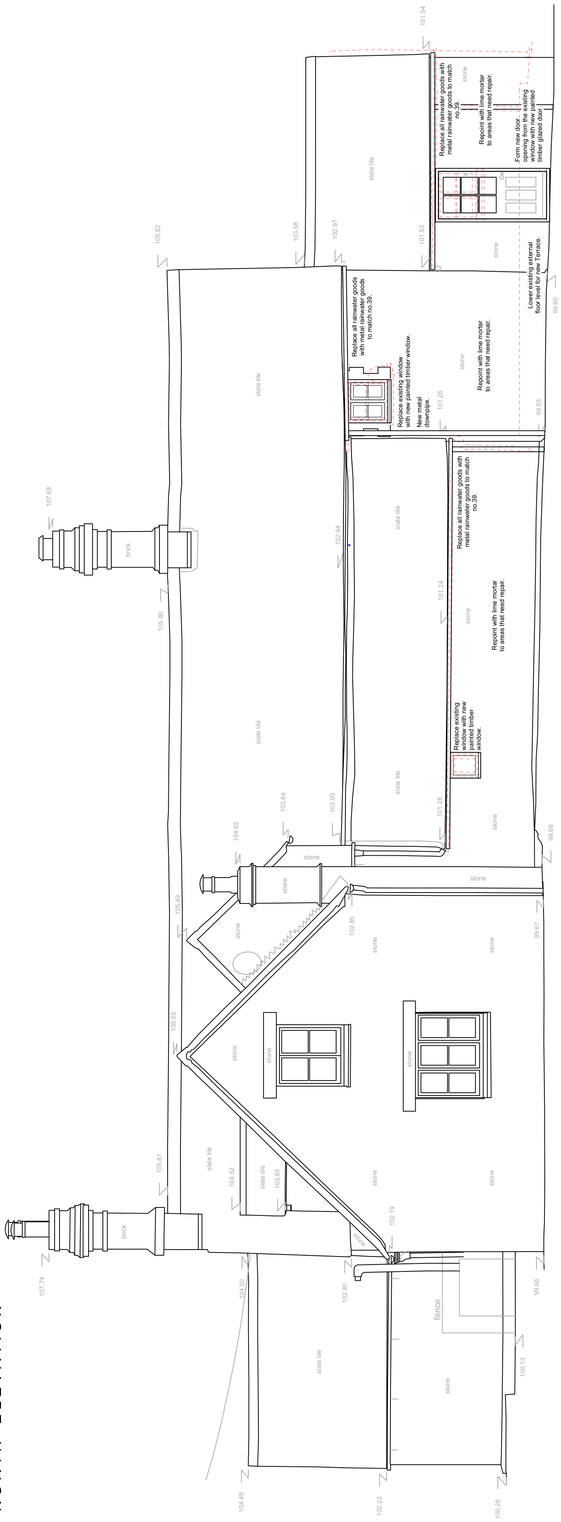

SOUTH ELEVATION

98.00m Datum Line

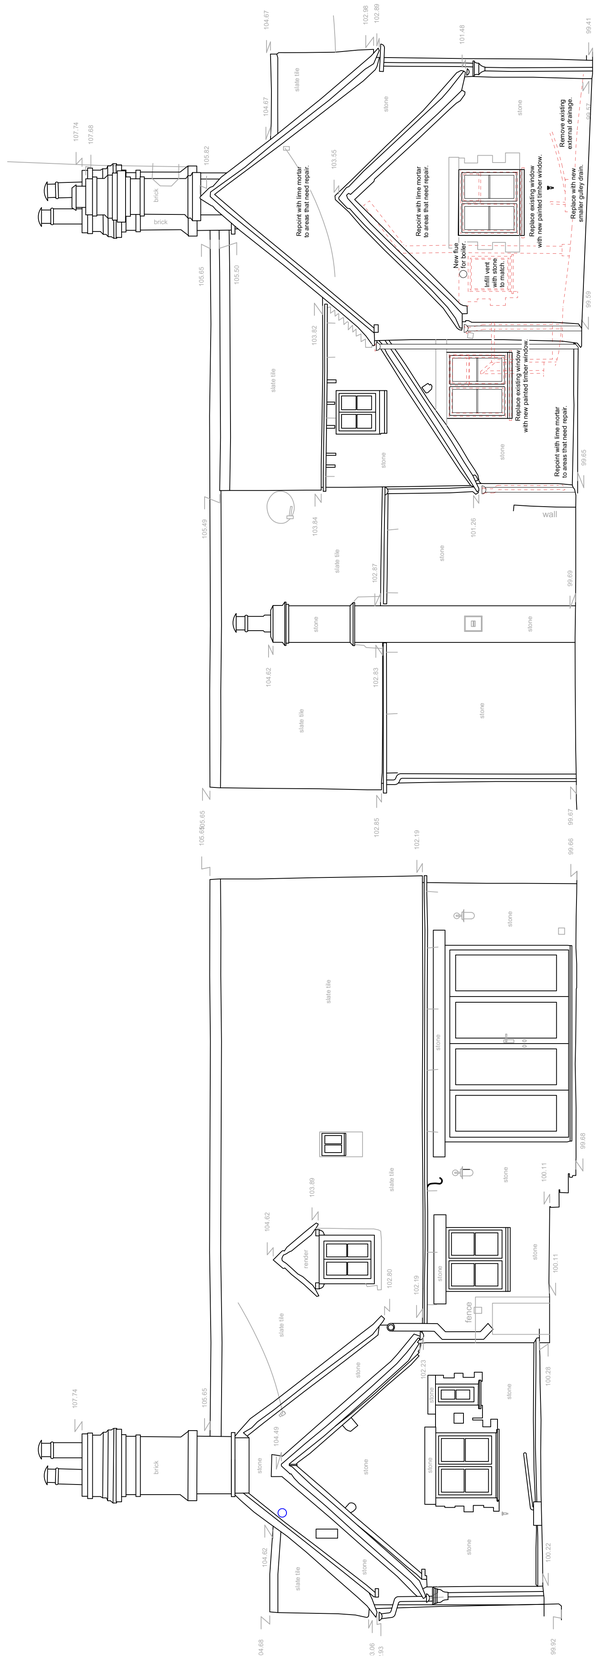

WEST ELEVATION

98.00m Datum Line

EAST ELEVATION

PLANNING NOTES
-

DEMOLITION NOTES
-

CONSTRUCTION NOTES
-All dimensions must be checked on site and not scaled from this drawing

MAINTENANCE NOTES
-

Revisions

A	12.01.24	West elevation added to the drawing.

VERITY & BEVERLEY
ARCHITECTS DESIGNERS
The Coach House I 4 The Chipping I Tetbury I Glos. I GL8 8ET
Telephone 01666 503516 I www.verity-beverley.co.uk

38 & 39 EASTLEACH
CIRENCESTER

PROPOSED ALTERATIONS

ELEVATIONS
AS PROPOSED

Scale: 1:50	23.1559/04
Date: Nov 2023	
Drawn: MAL	Revision
Size: A1	A

© Copyright