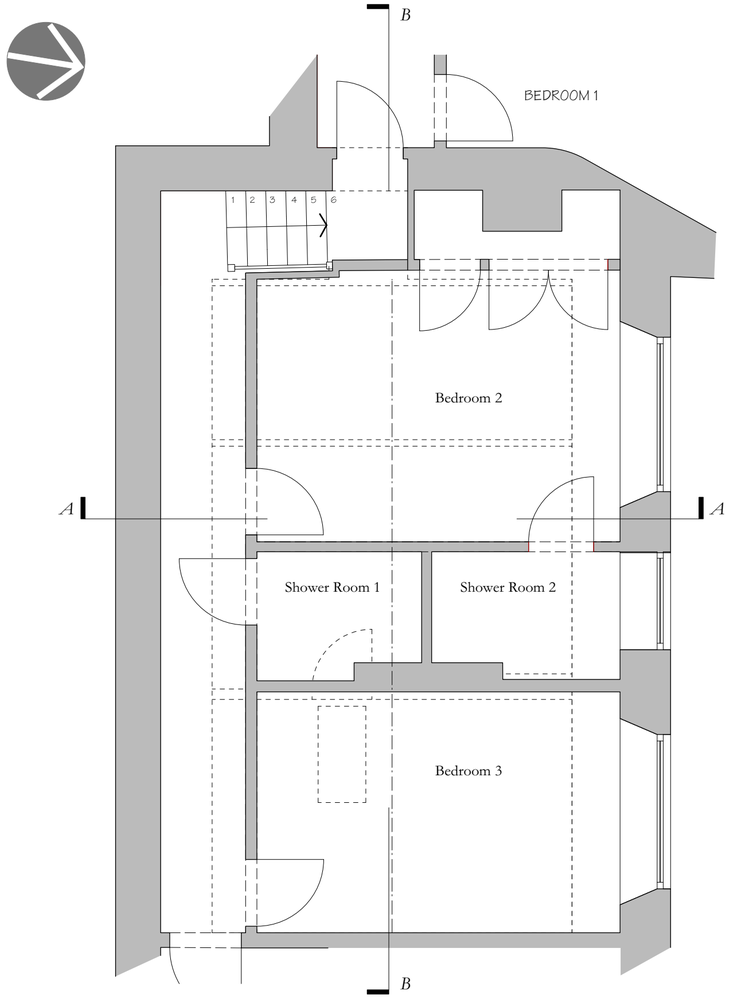

Existing First Floor Plan

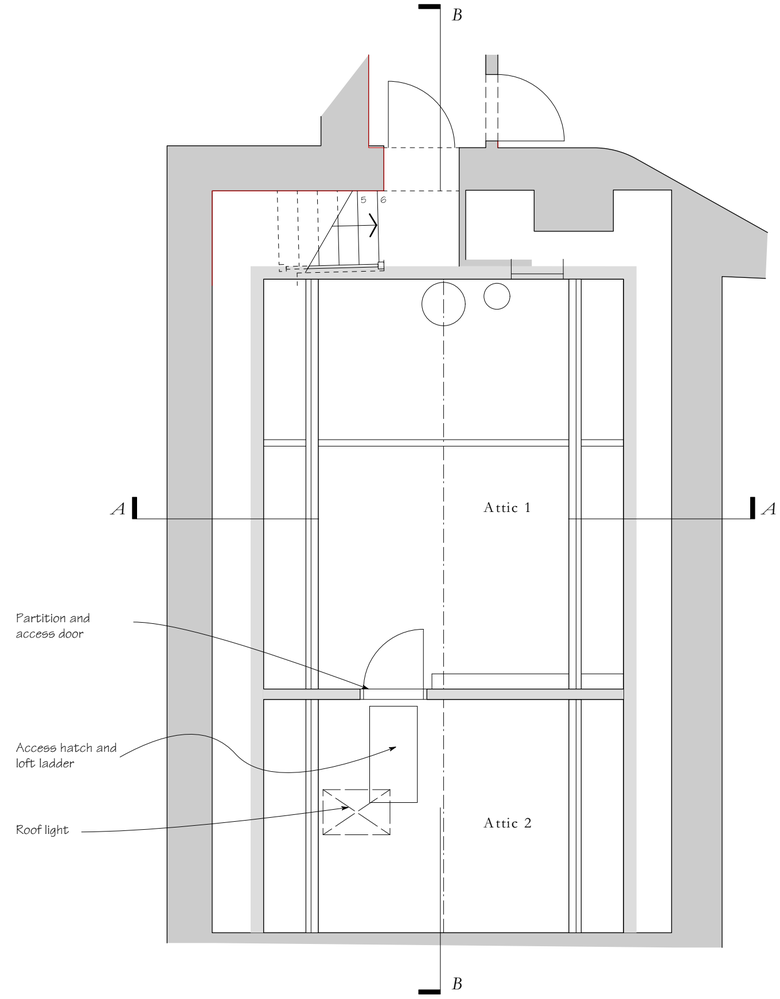

Existing Attic Floor Plan

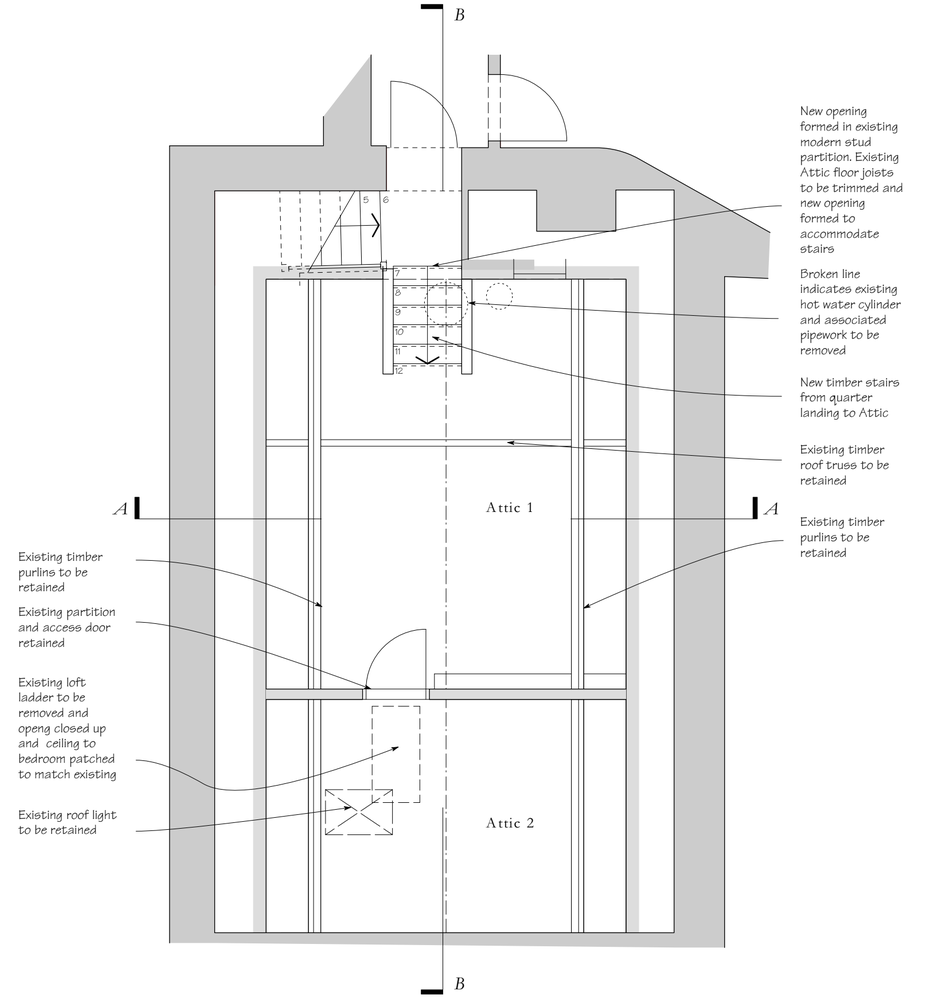

Proposed Attic Floor Plan

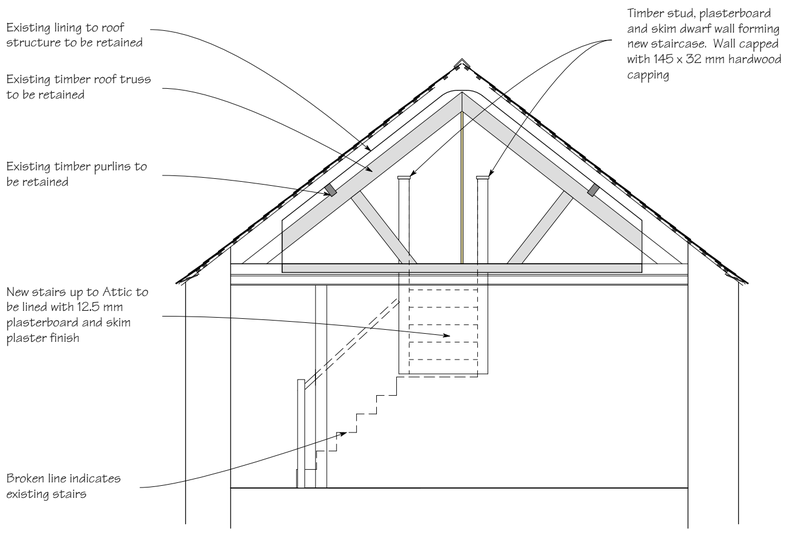

Proposed Section A-A

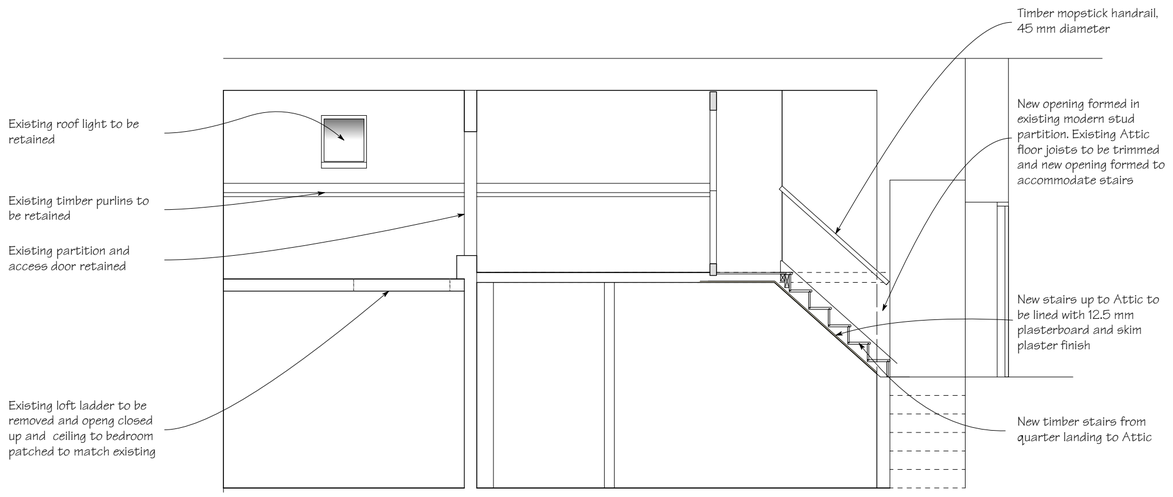

Proposed Section B-B

0 metres 3

Revisions

Dan Boyle
The Cottage, Windrush, Burford, Oxfordshire OX18 4TT
01451 844284

PROJECT

Attic Access, Stable End, Aldsworth

DRAWING TITLE

Proposed plans and Sections

SCALE 1 : 50 @ A2 | DATE September 2023

NUMBER **SEA 50.001**