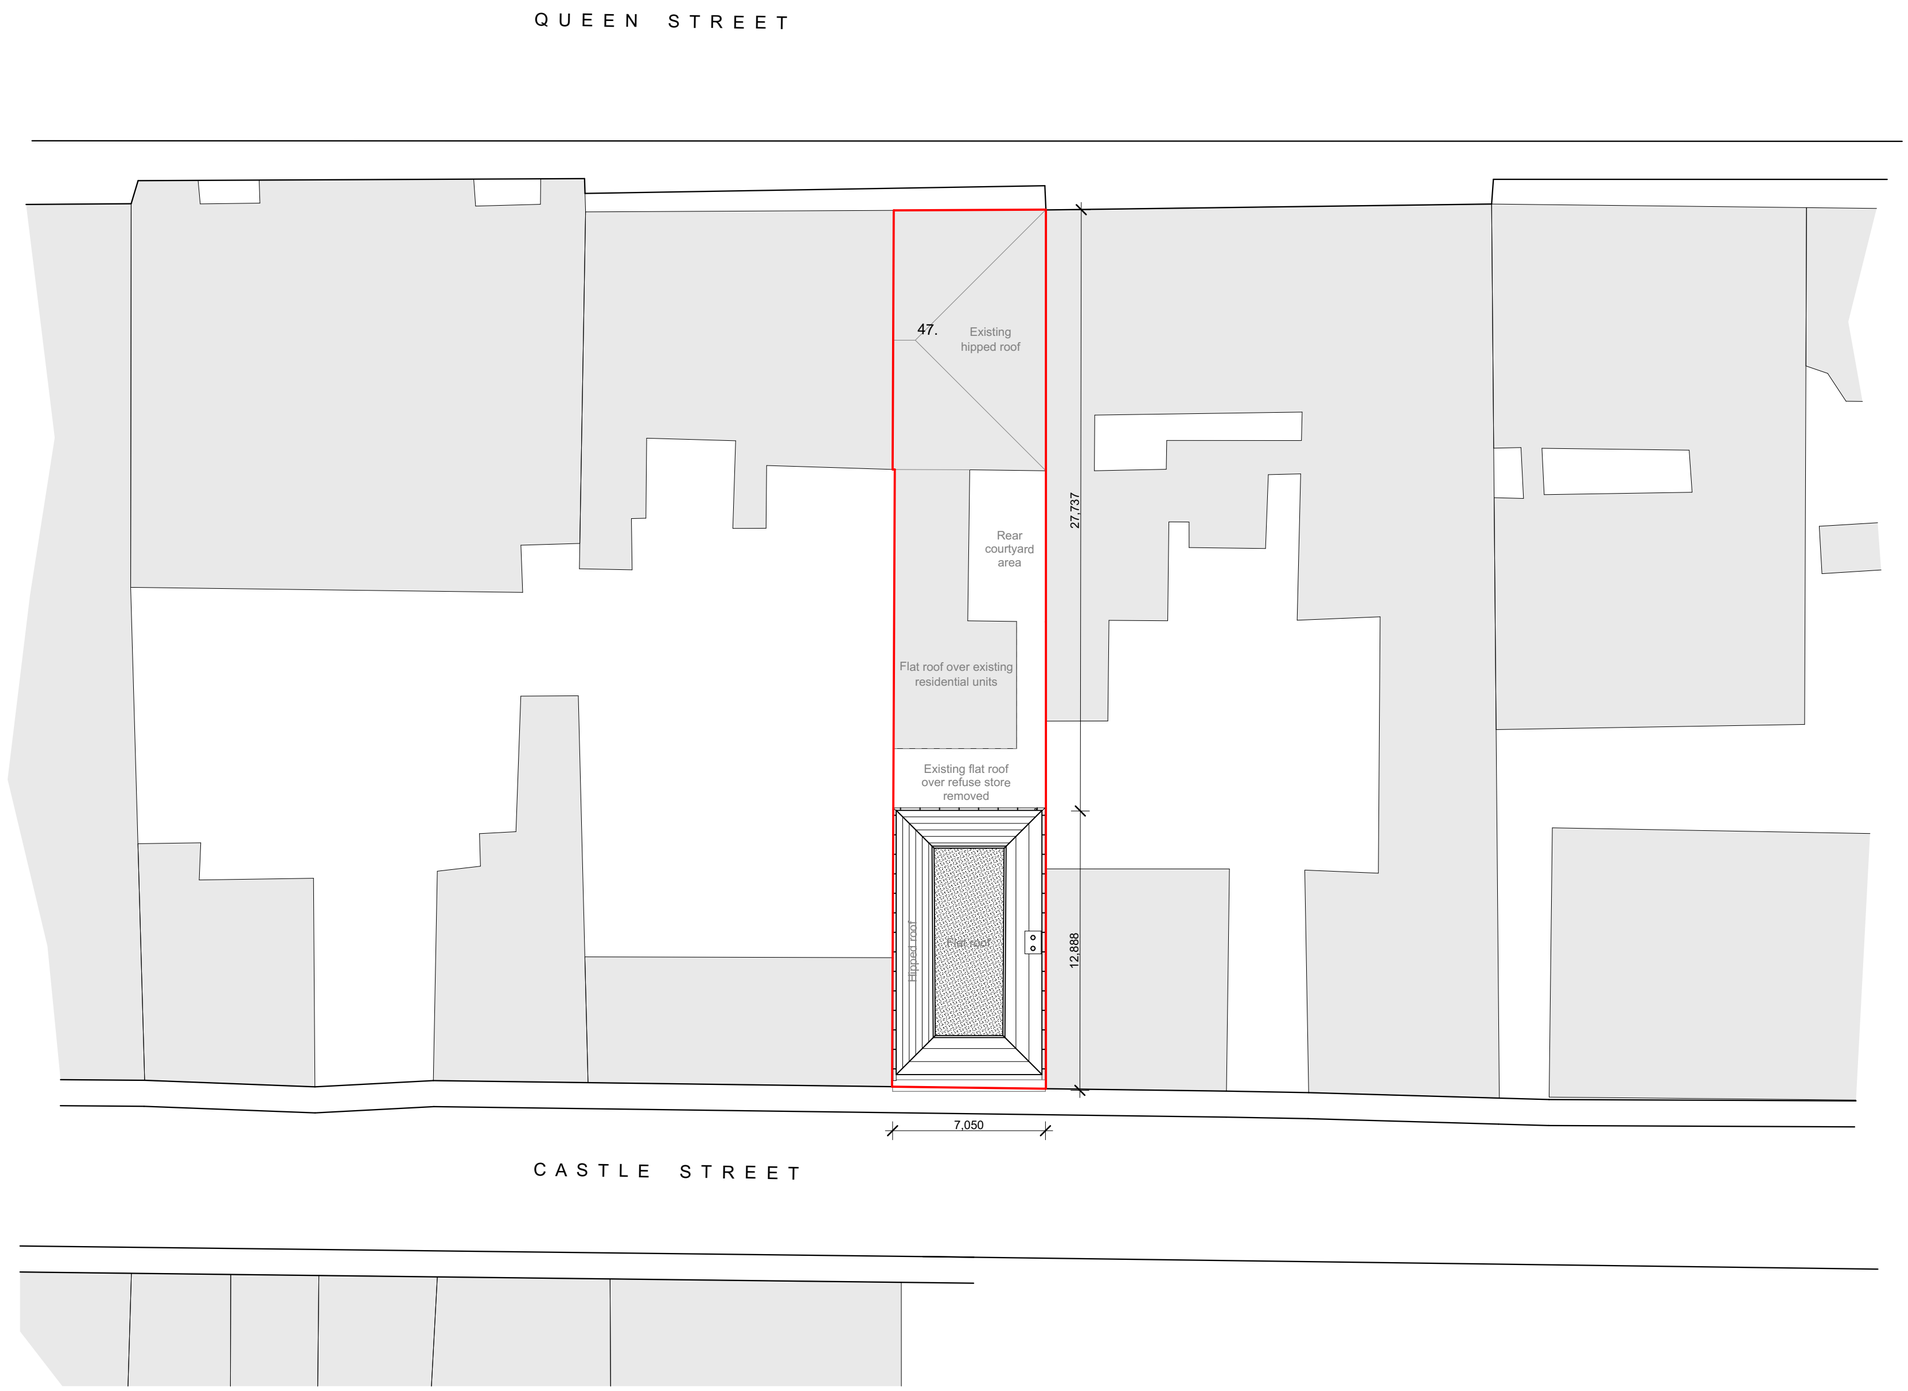

Proposed Site Layout Plan **Scale: 1:200**

Planning

Proposed Site Layout

NOTES:	DATE	REV
First Issue	01/11/23	P01
Roofing details updated and prepared for Planning	07/11/23	P02

ADDITIONAL NOTES:

Site Ref:

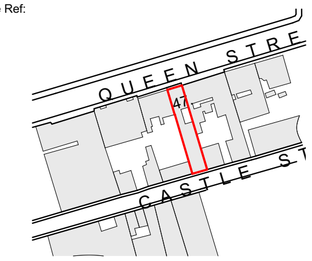

Scale Bar:

1:200 SCALE BAR

1 3 5 7 9 15
0 2 4 6 8 10

Project:
Residential Development 47 Queen Street Wolverhampton

Drawing Title:
Proposed Site Layout

Drawing Reference:
1086-INK-ZZ-SL-DR-A-01009

Scale: As Noted	Drawn by:	DG
Status/Revision: S2 / P02	Checked by:	DN
Date: November 2023	Issued by:	DG

inkDRAWN ARCHITECTURE
Windermere House, 47 New Walk, Leicester, LE1 6TE
0116 2555114 www.inkdrawn.com mail@inkdrawn.com

All dimensions to be checked on site. Do not scale off drawing.This drawing is the copyright of ink/drawn Global Ltd, and not to be reproduced without their permission. ink/drawn Global Ltd trading as ink/drawn.