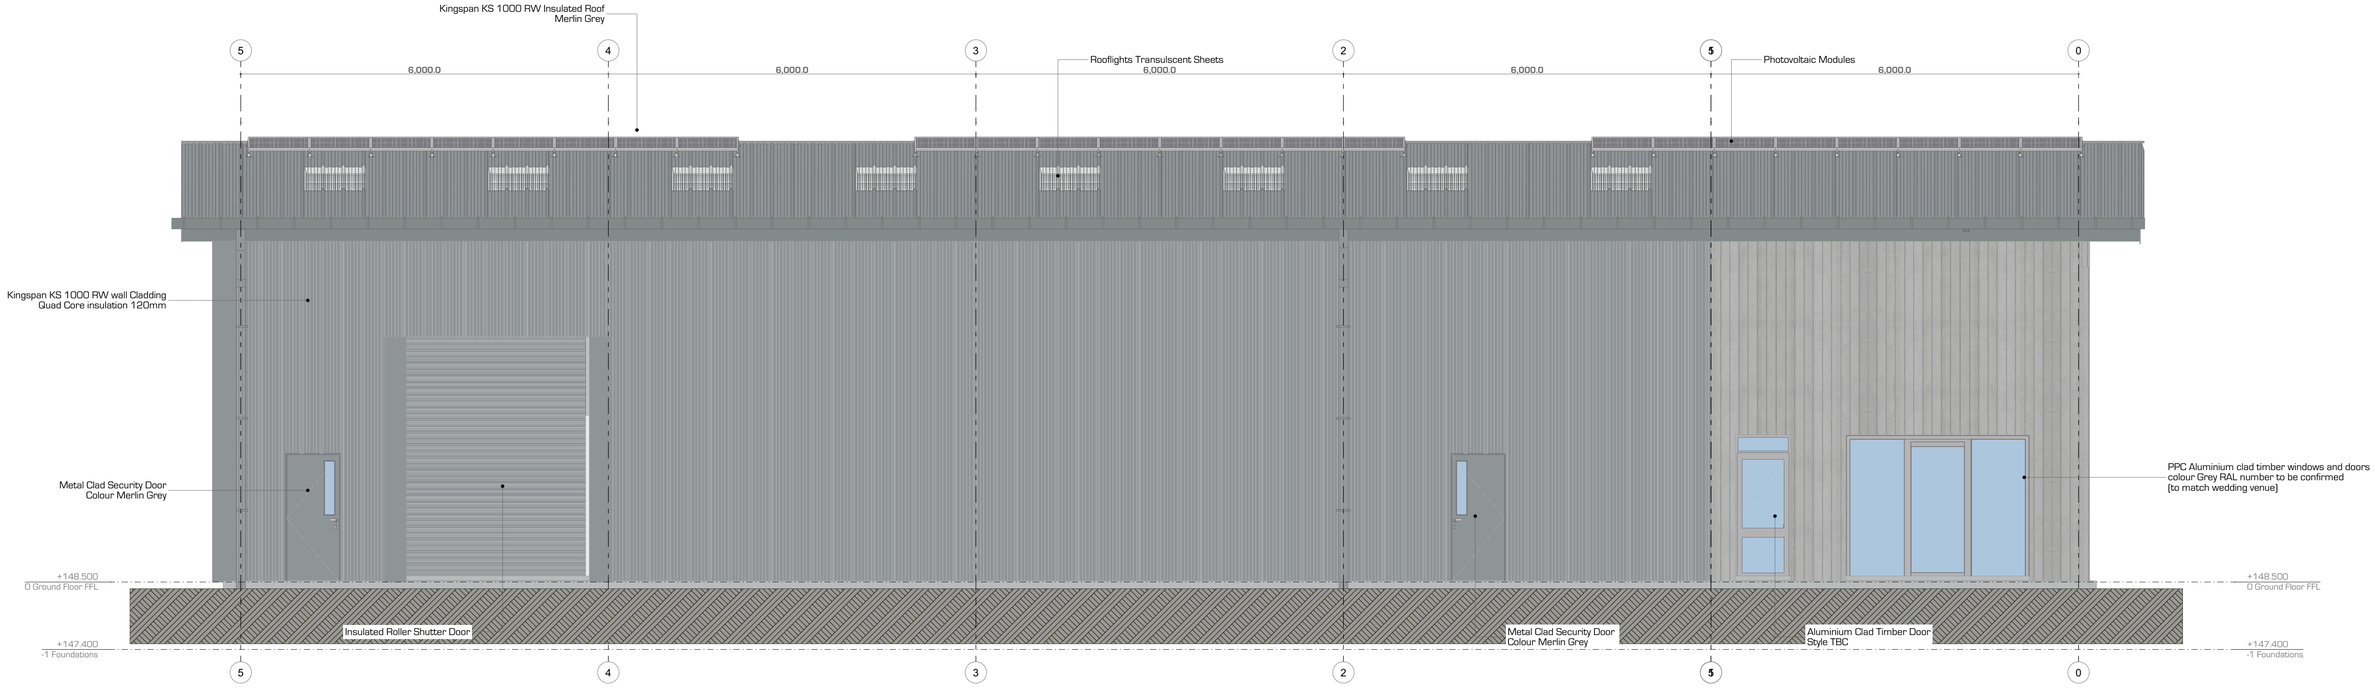

0 1 2 3 4 5

E6 **South Base Build** **1:50**

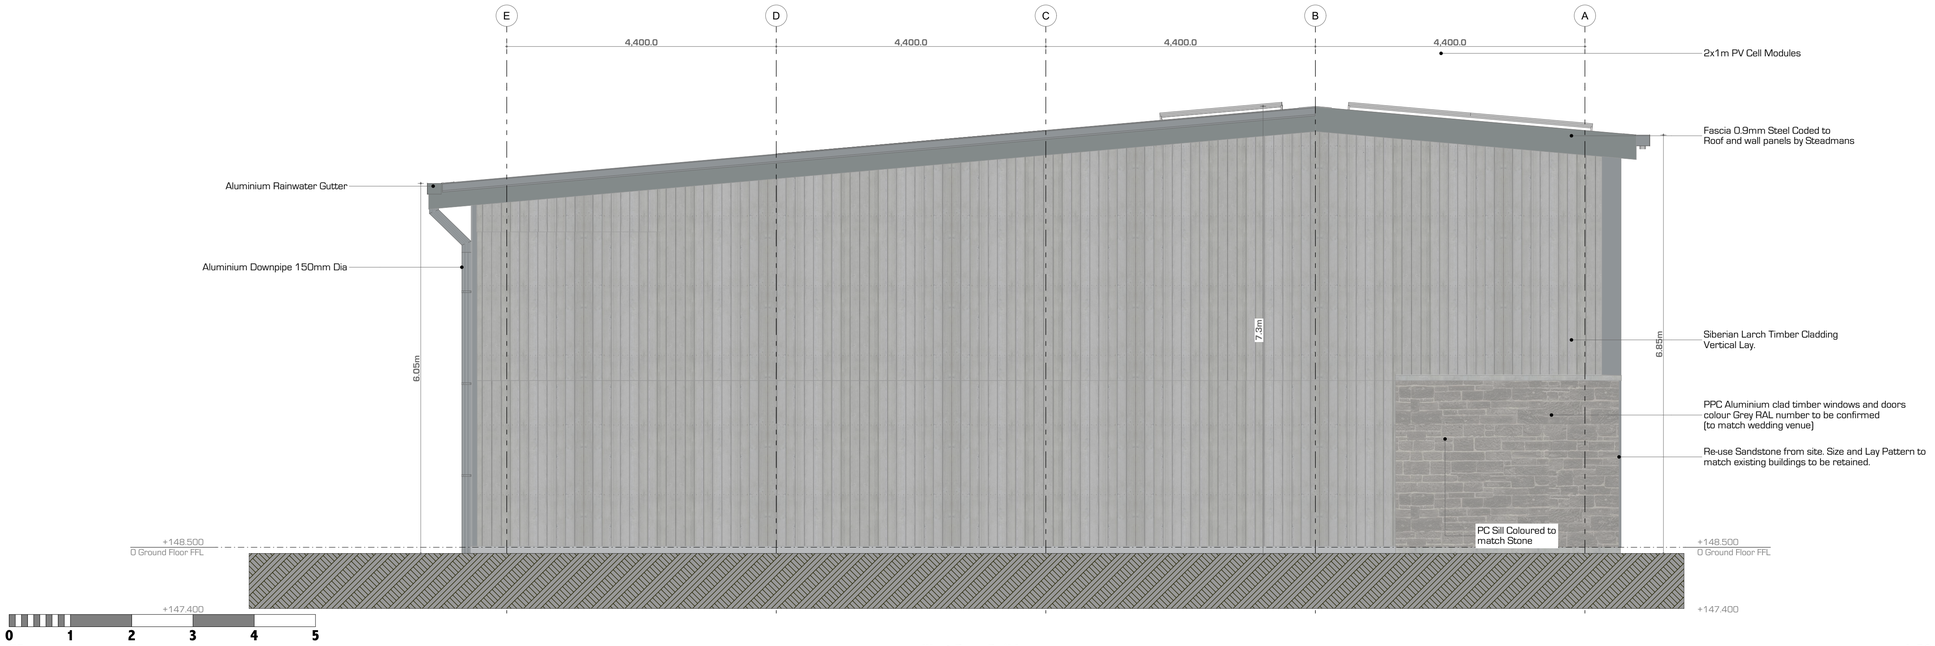

0 1 2 3 4 5

E5 **West Base Build** **1:50**

Re-use sandstone from site down takings

Siberian Larch Timber Cladding

RevID	ChID	Change Name	Date

Issue Status

Planning Permission

Project Title

Building for Brewery (Class 5)
Woodburnden, Fordoun
for FJB (Scotland) Limited

Drawing Title

Build Elevations 2

Scale at A1	Date	Drawn	Checked	Approved
		ST	-	-

TAYLOR
architecture

T 07500026150
E steven@taylorarchitecture.co.uk
w www.taylorarchitecture.co.uk

Job No.	Drawing No.	Rev.
243	243 L(00)000.3	B

Copyright ©