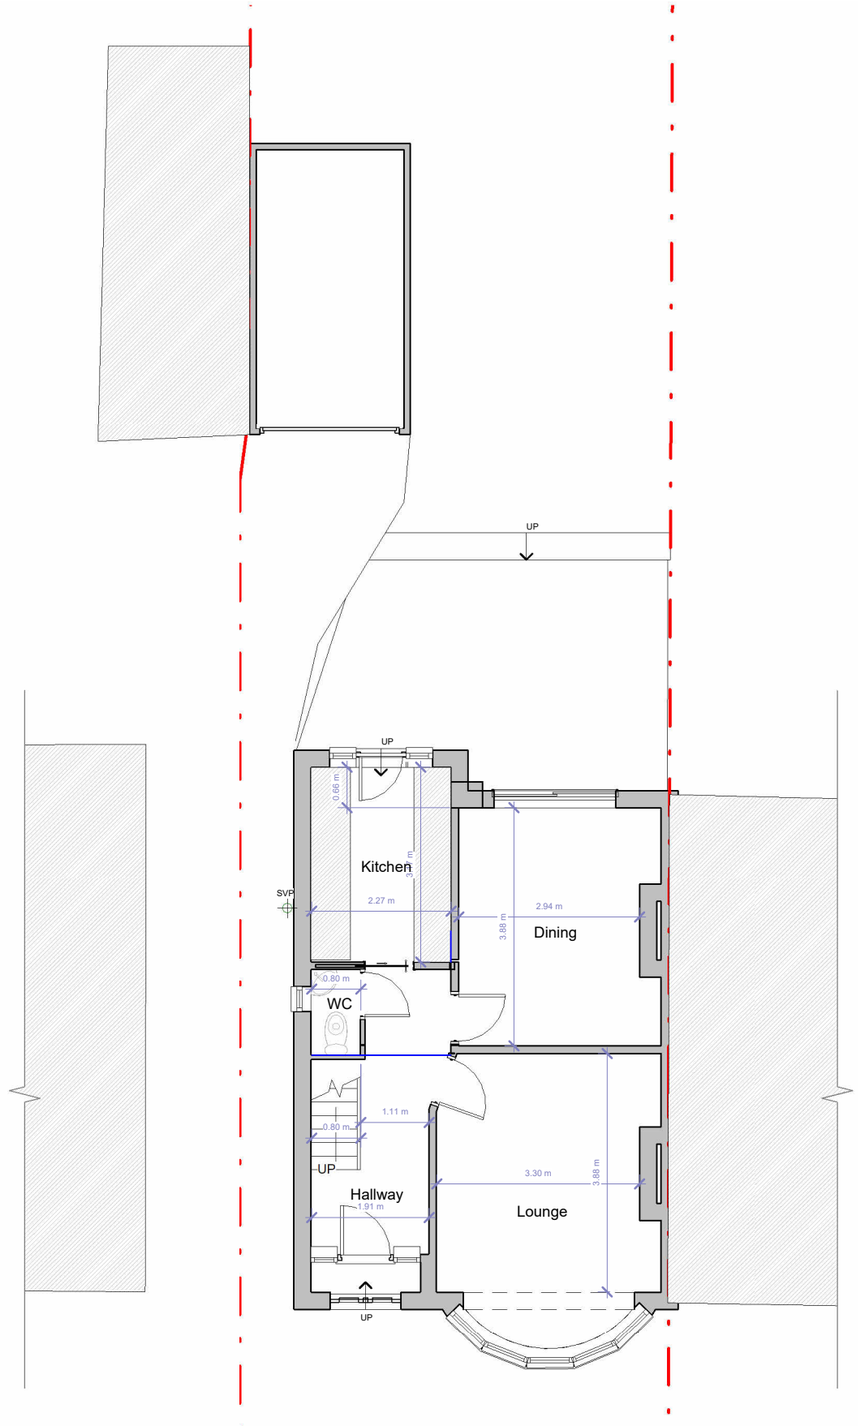

Ground Floor

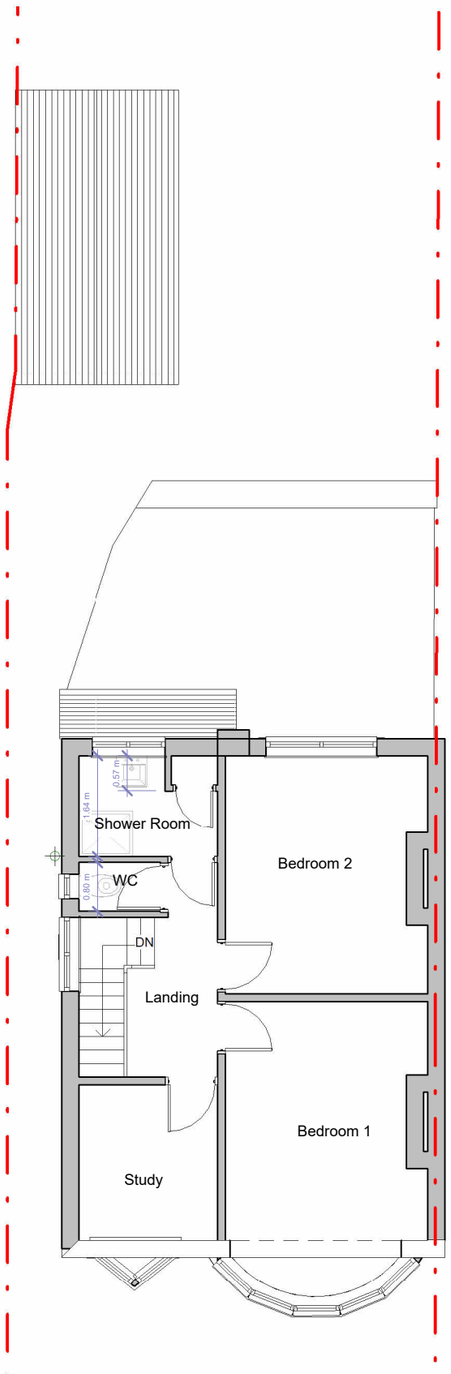

First Floor

S- DESIGN PROCESS

22 Warner Avenue, North Cheam	Scale @ A3 1 : 100	Drawing number P.200	Key: Existing, Proposed, SVP, Boundary line, Existing drainage, Proposed drainage, Overhead
	Date 08.07.2022	Project number 0140	0 1 2 3 4 5 10 GRAPHIC SCALE: 1:100
Existing Floor Plans	Drawn by SZ	Rev	

No.	Description	Date