Front Elevation

Side 1 Elevation

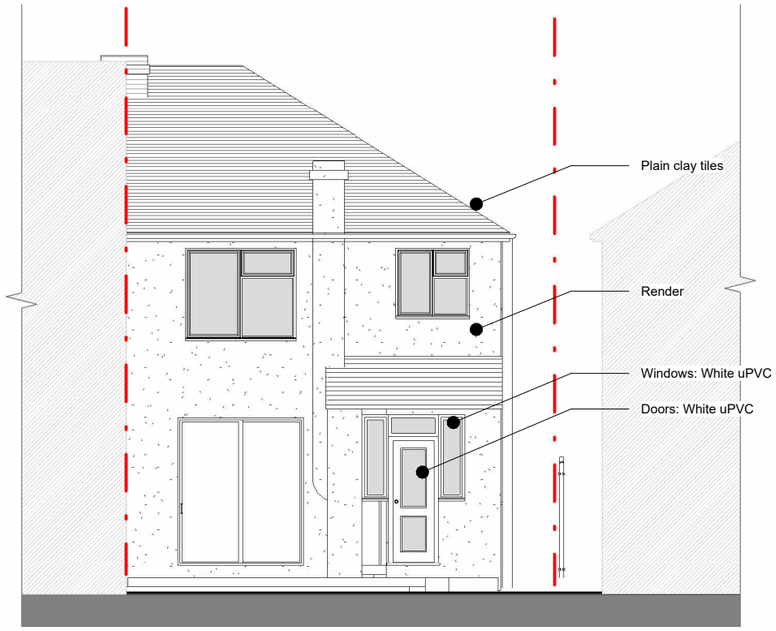

Rear Elevation

Proposed roof lights not projecting by more than 150mm from the existing roof slope plane

Proposed materials to be similar in appearance to existing

Side 2 Elevation

S- DESIGN PROCESS

22 Warner Avenue, North Cheam	Scale @ A3 1 : 100	Drawing number P.300	Key: Existing · Proposed · SVP · Boundary line Existing drainage · Proposed drainage · Overhead
	Date 08.07.2022	Project number 0140	0 1 2 3 4 5 10 GRAPHIC SCALE: 1:100
Existing Elevations	Drawn by SZ	Rev	

No.	Description	Date