© This drawing and design are copyright.

Do not scale from this drawing. Use only figured dimensions. If in doubt, ask.
All dimensions are to be checked on site.
Any discrepancies should be reported immediately to the Architect.

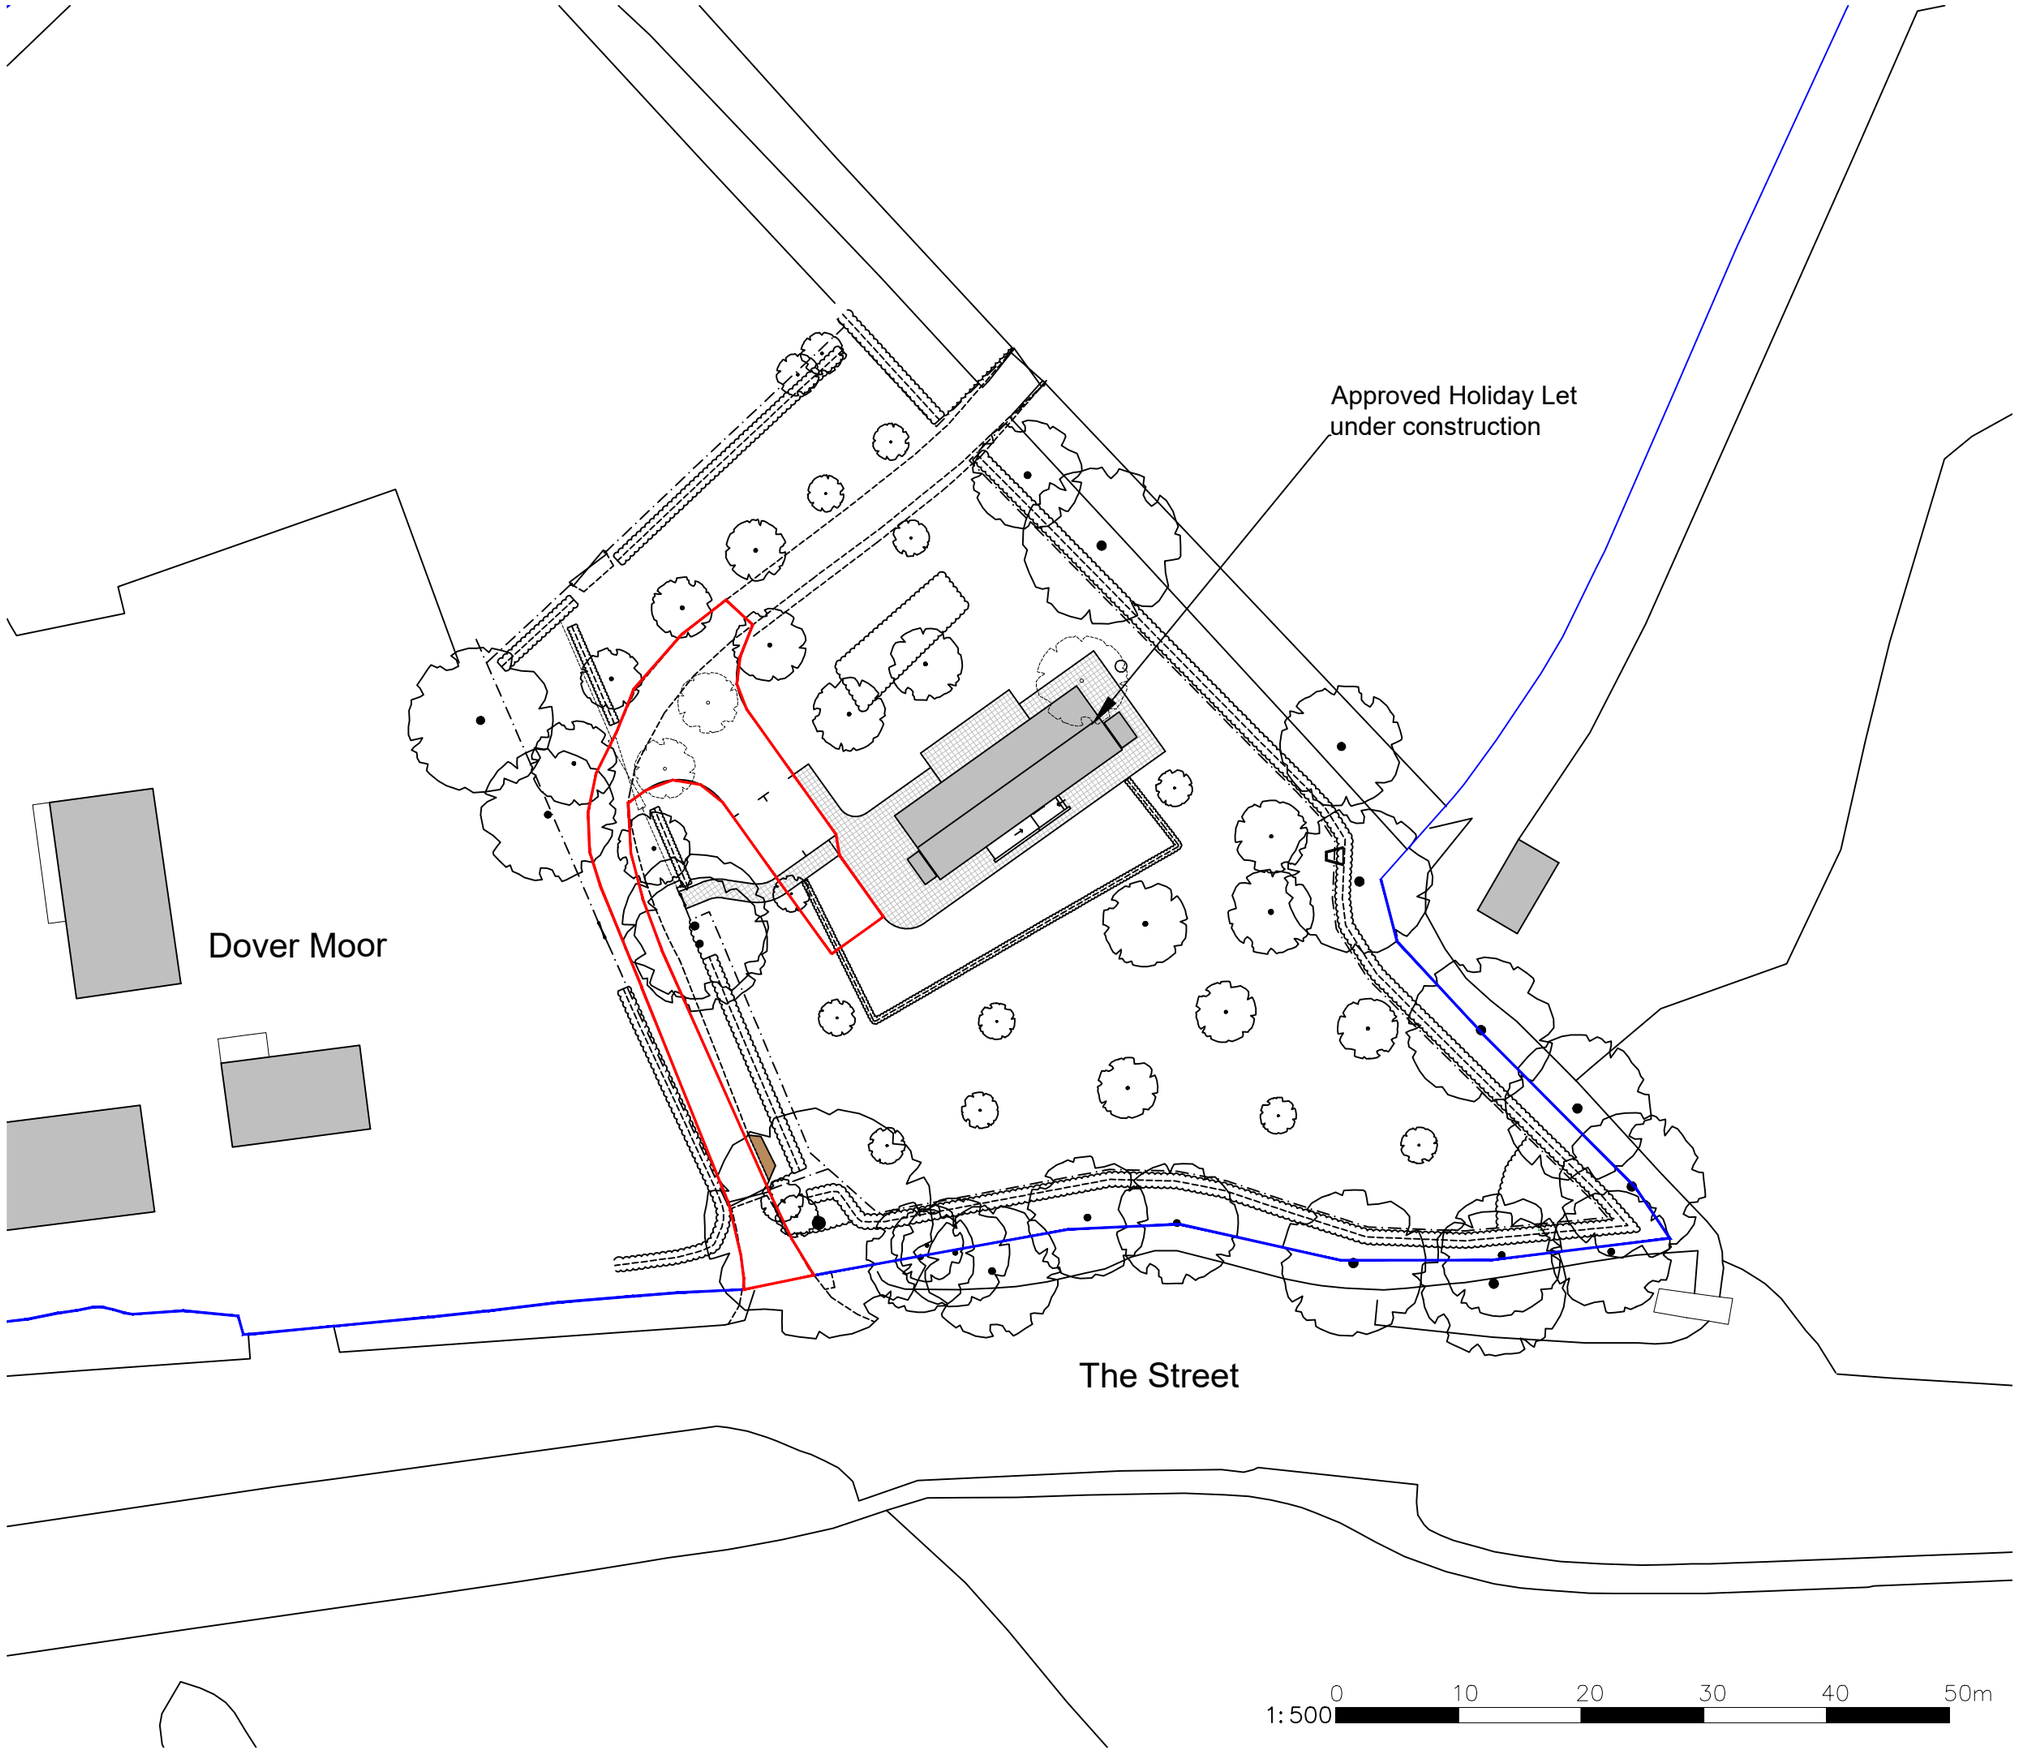

DATE	REV	DESCRIPTION	DRAWN
-	-	-	-

PatrickAllen&Associates
Architects

architects@patrickallen.org.uk
www.patrickallen.org.uk
+44 (0)1473 620660

2 Grange Business Centre
Tommy Flowers Drive
Grange Farm
Kesgrave, Ipswich
Suffolk, IP5 2BY

Project
Proposed Holiday Let at;
Dover Moor, The Street,
Southolt, IP23 7QJ

Client
Mr R Cook

Drawing Title
Proposed Cartlodge
Existing Block Plan

Drawing Status
Planning

Scale	Paper Size	Date	Drawn
1:500	A3	Nov 2023	JK

Drawing Number	Drawing Rev
4378-101	/

© 2022 Patrick Allen & Associates Limited | Registered No: 4694261