Notes

This document and its design content is copyright ©. To be read in conjunction with all other associated project information including models, specifications, schedules and related consultants documents. It is not recommended to scale from this document and no responsibility lies with the authors for scaled dimesions. Check print using the scale bar provided to ensure the document is printed to scale. All dimensions must be checked on site. Immediately report any discrepancies, errors or omissions on this document to the Originator. If in doubt ASK.

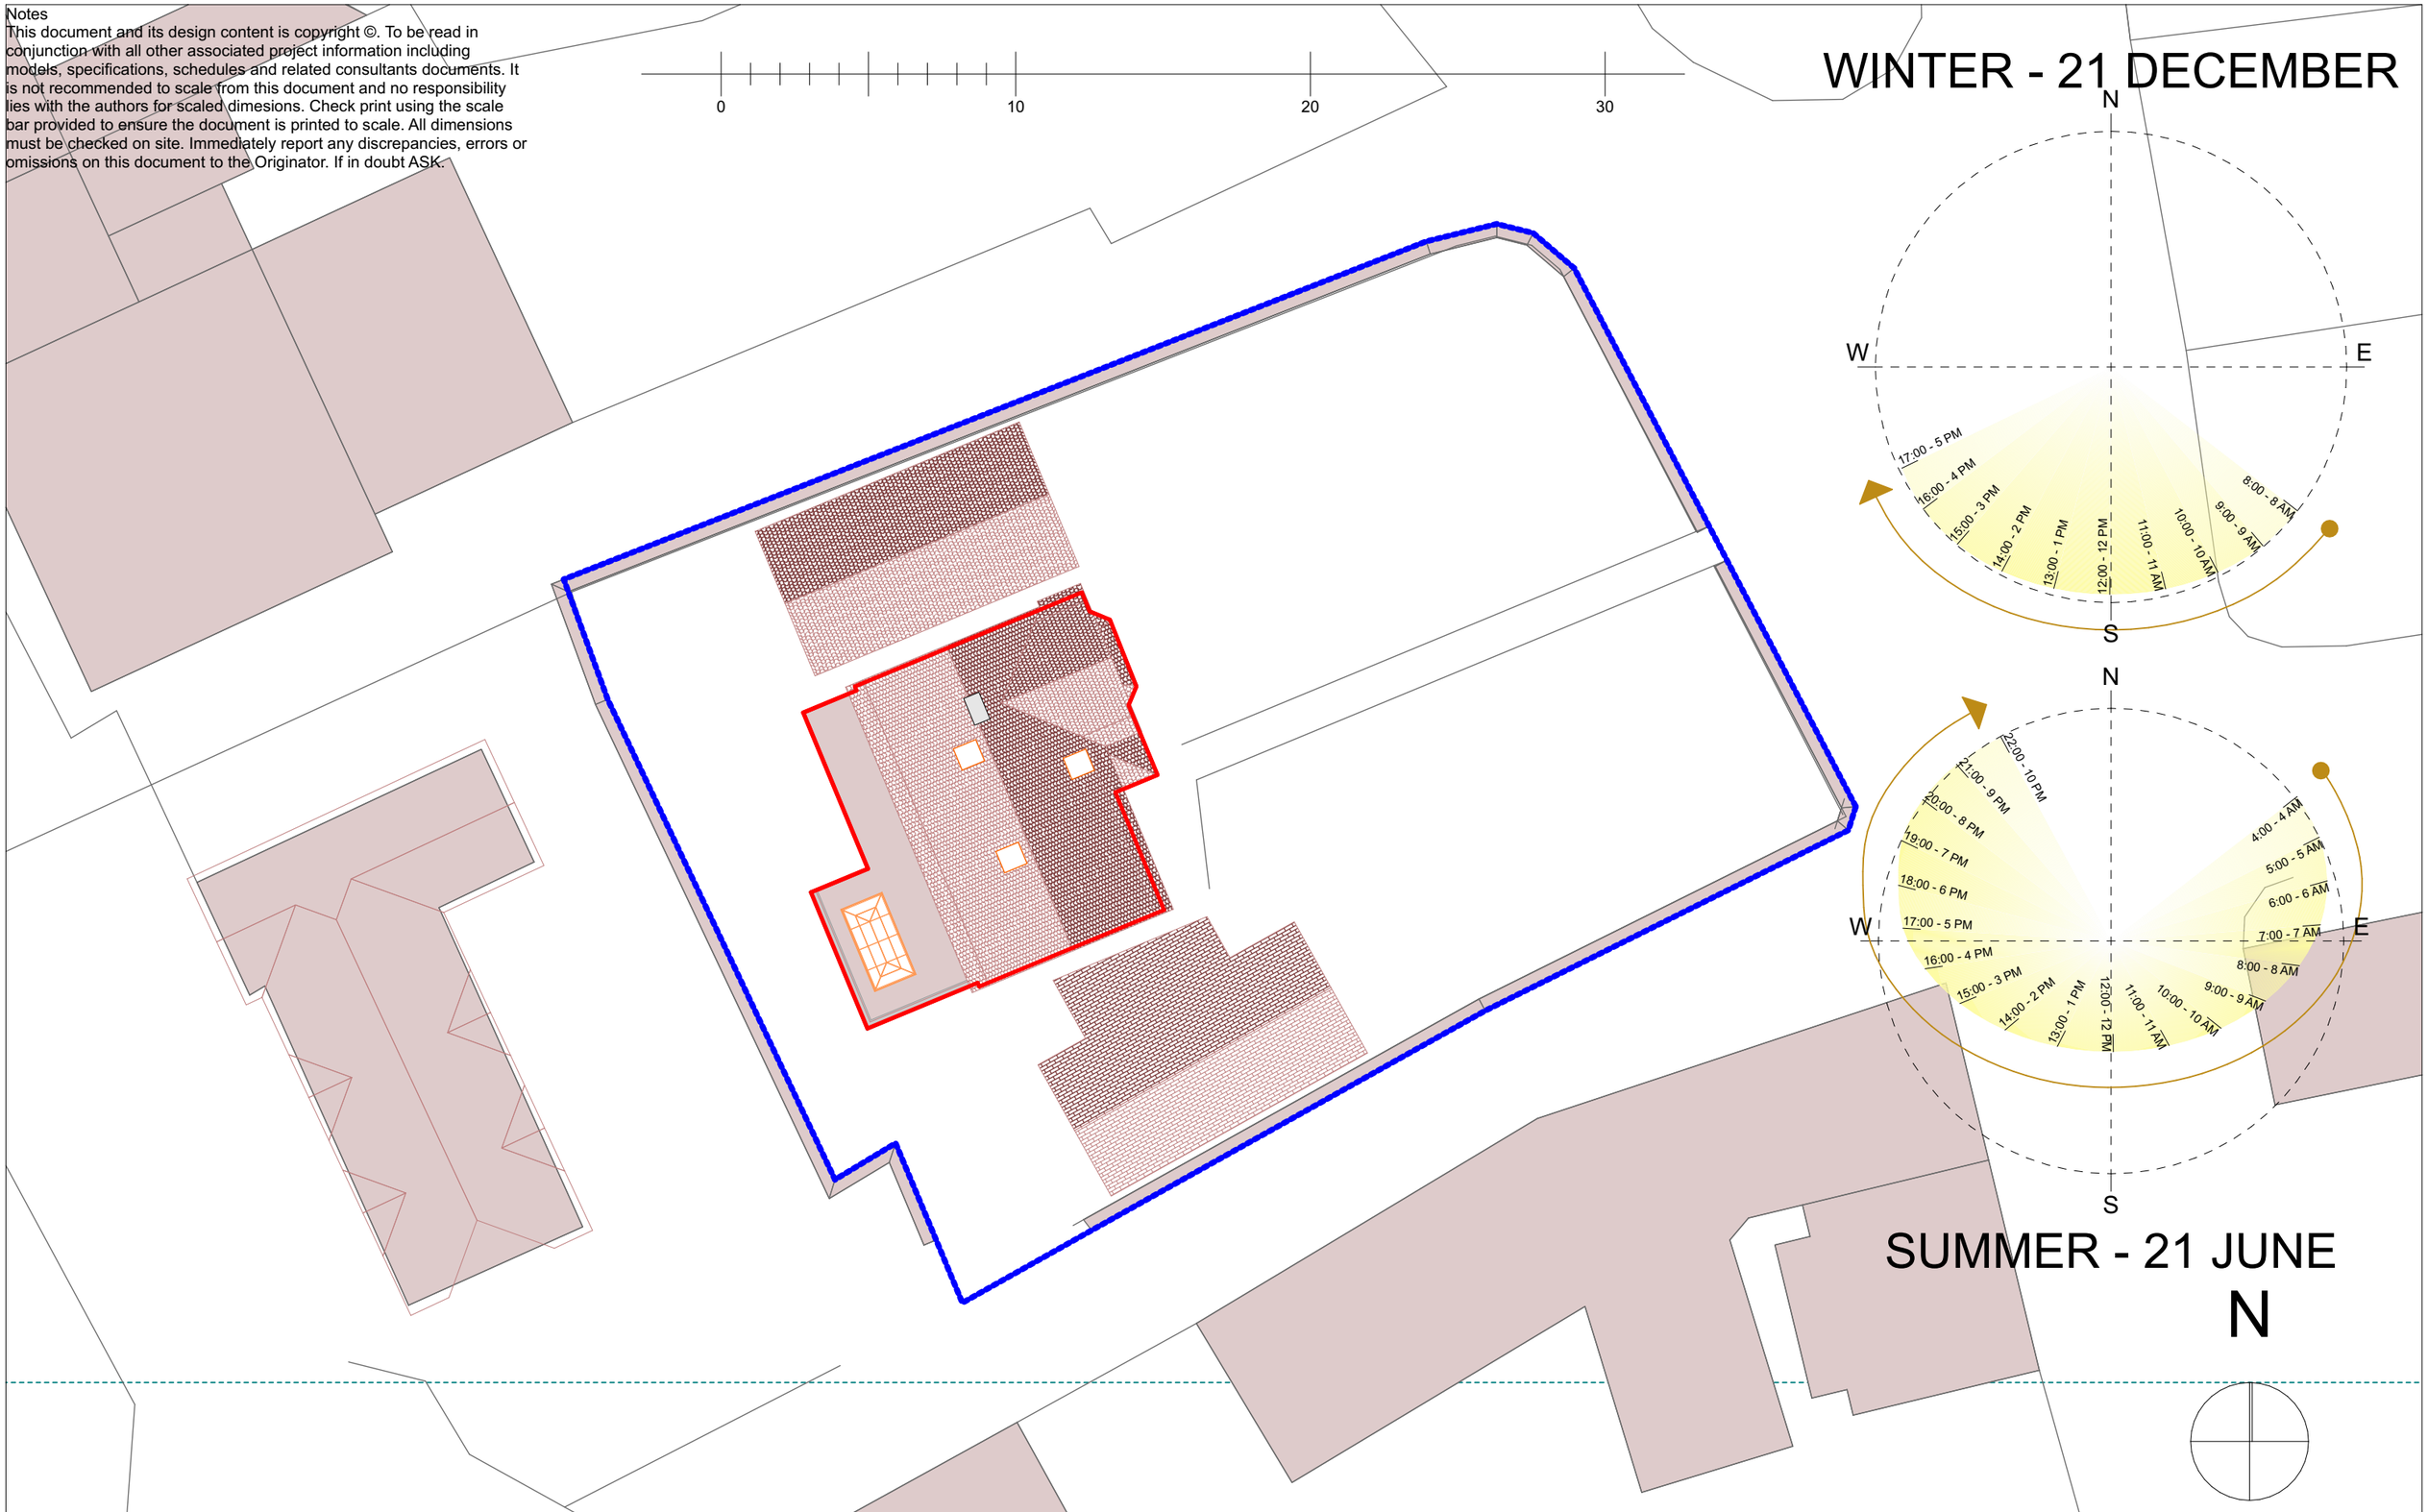

Layout Title

A3 Roof Layout Proposed 1-200

Purpose of Issue	status	Drawn By	Date	Scales @ A3	Originator	Project	Client	Drawing Number	
For Planning		Checked By	Date	**1:200**	**Hargreaves:architecture+ design** Tel: 01884 254 518	**2010-35 Rainbow's End, Morchard Bishop**	**J Lucas**	project	rev
		Approved By	Date					**2010-35-01-17**	**03 - WIP**

RevID	Transmittal Set ID	Change ID	Change Name	Change Note
03 - WIP	03	Ch-10	Scheme changes	New scheme design for attic conversion
02	02	Ch-09	Scheme changes	Client amendments to GF layout and utility space, proposed to replace all rainbow triple bay windows with new 4-gang casements. Also Planning Officer's request to change rear dormer and north gable window
		Ch-05	Scheme changes	Scheme amended to client comments
		Ch-03	Revised scheme	Revision of scheme for planning
01	01			