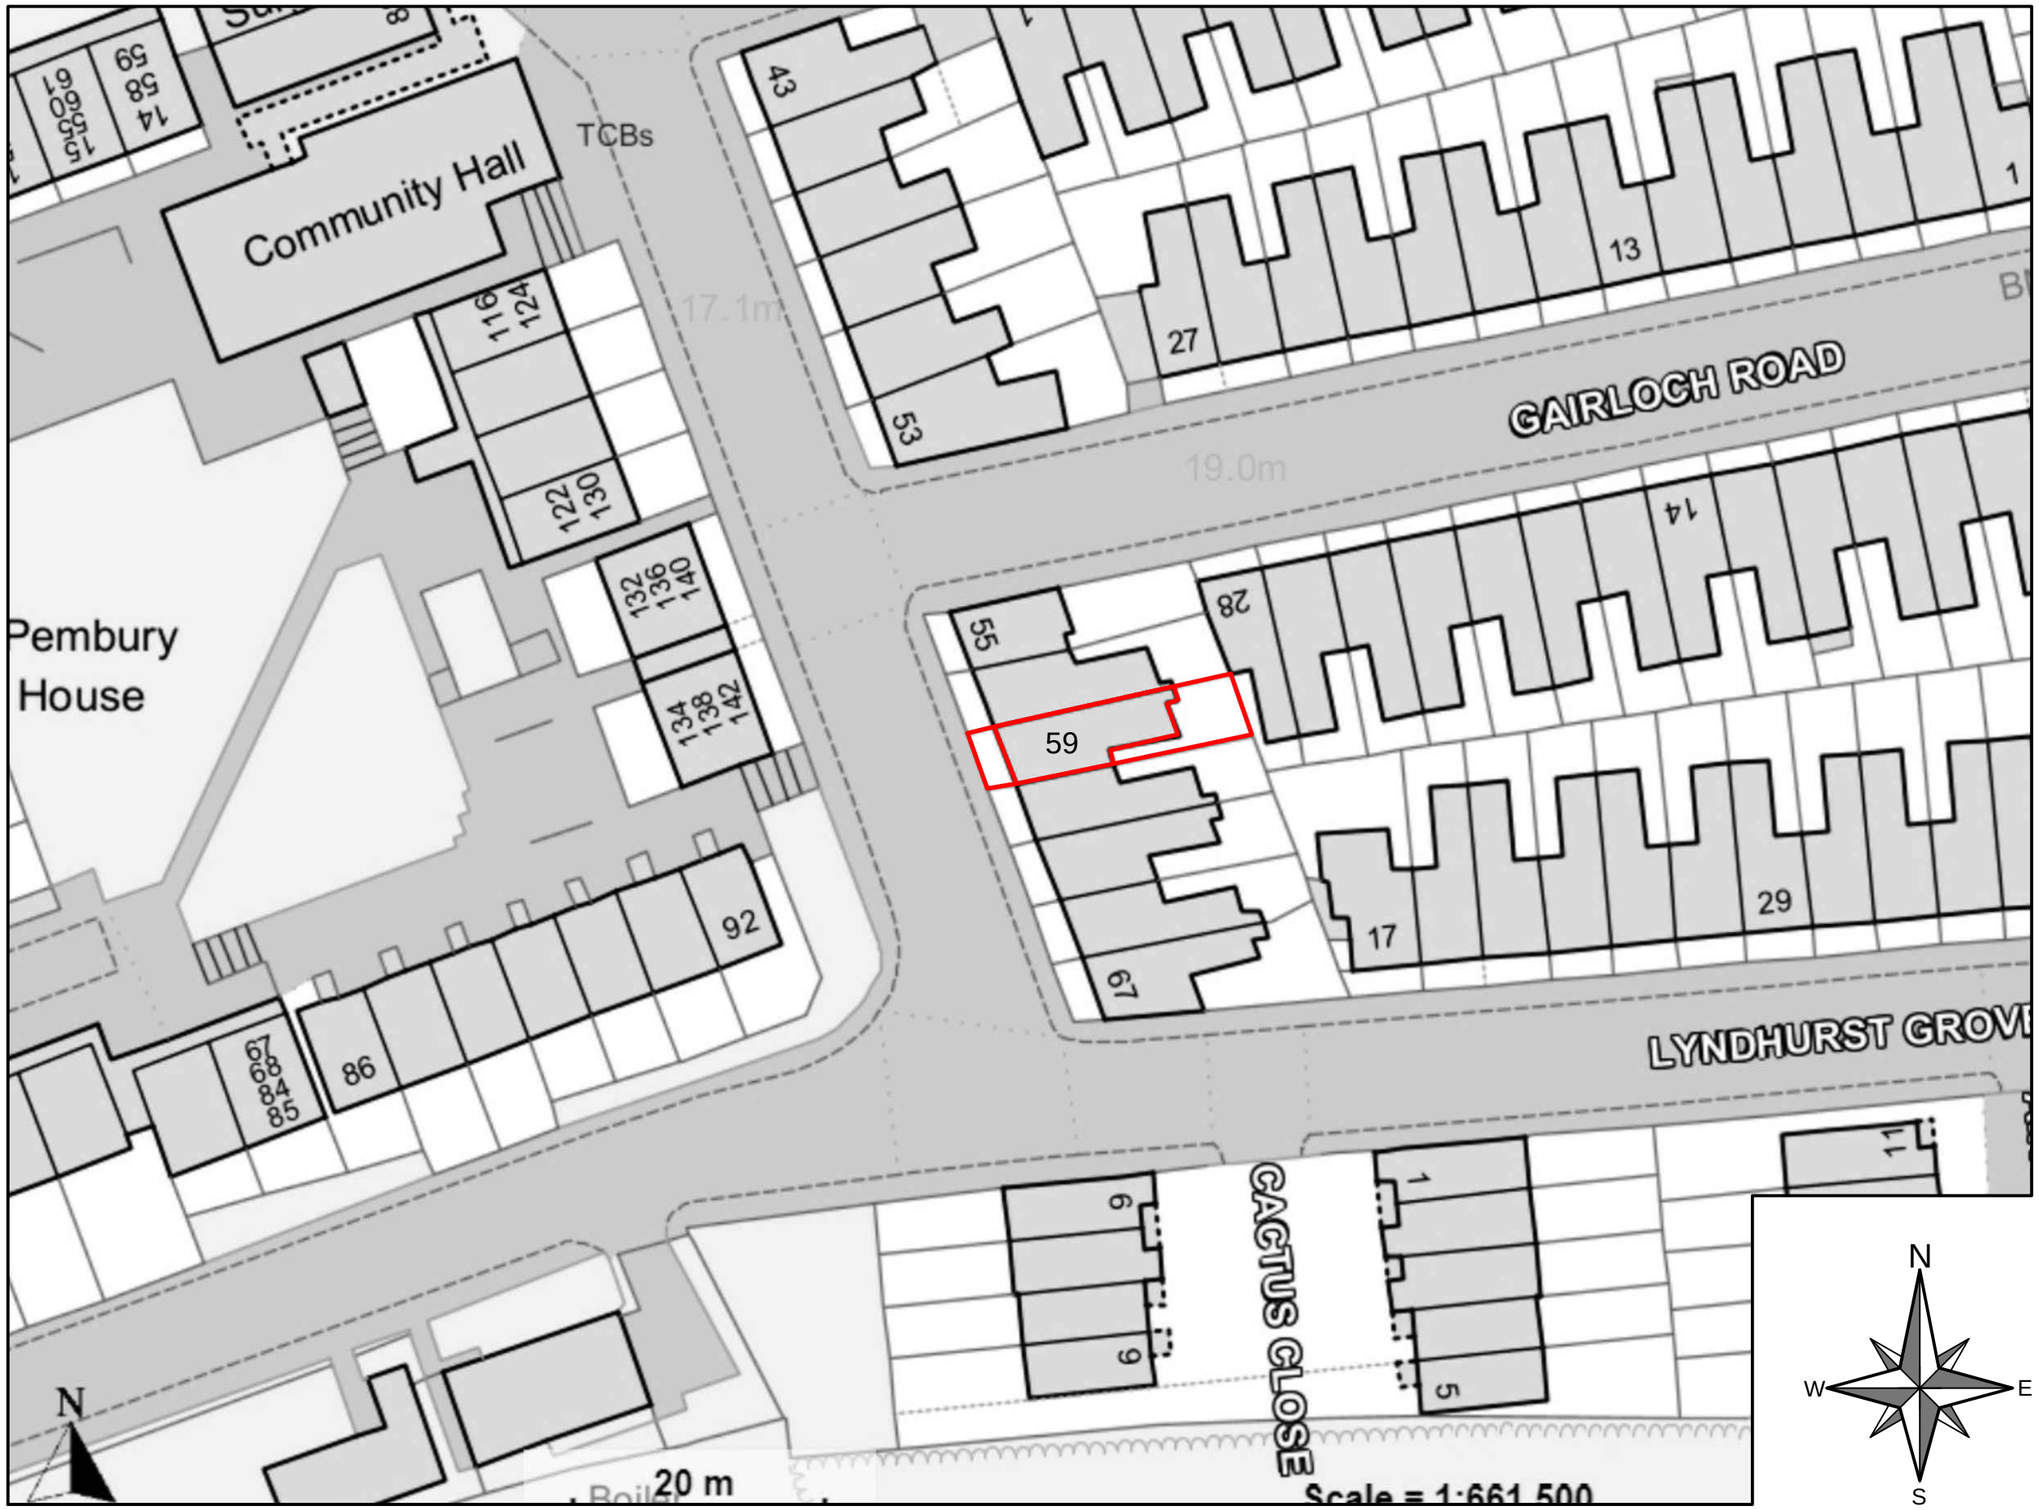

0m 10 20 30 40 50

Scale to A3 paper 1:500 Scale Rule

Classic LOFTS LONDON
The Design & Build Loft Conversion Company

General Notes

No.	Revision/Issue	Date

Firm Name and Address
CLASSIC LOFTS LONDON
221 Lordship Lane
East Dulwich
London
SE22 8JF

Contact information
Phone / Fax
Phone: 0800 085 8390
Fax: 020 8693 6800

Email
info@classicloftslondon.co.uk

CLient Name and Address
MAX NORTH
59 VESTRY ROAD
LONDON
SE5 8PZ

Project	Sheet
RAISED RIDGE LINE L - SHAPED DORMER LOFT EXTENSION WITH 2NO ROOF WINDOWS TO THE FRONT ROOF SLOPE	02
Date: 09/12/2023	Title: SITE PLAN
Scale: 1:500	