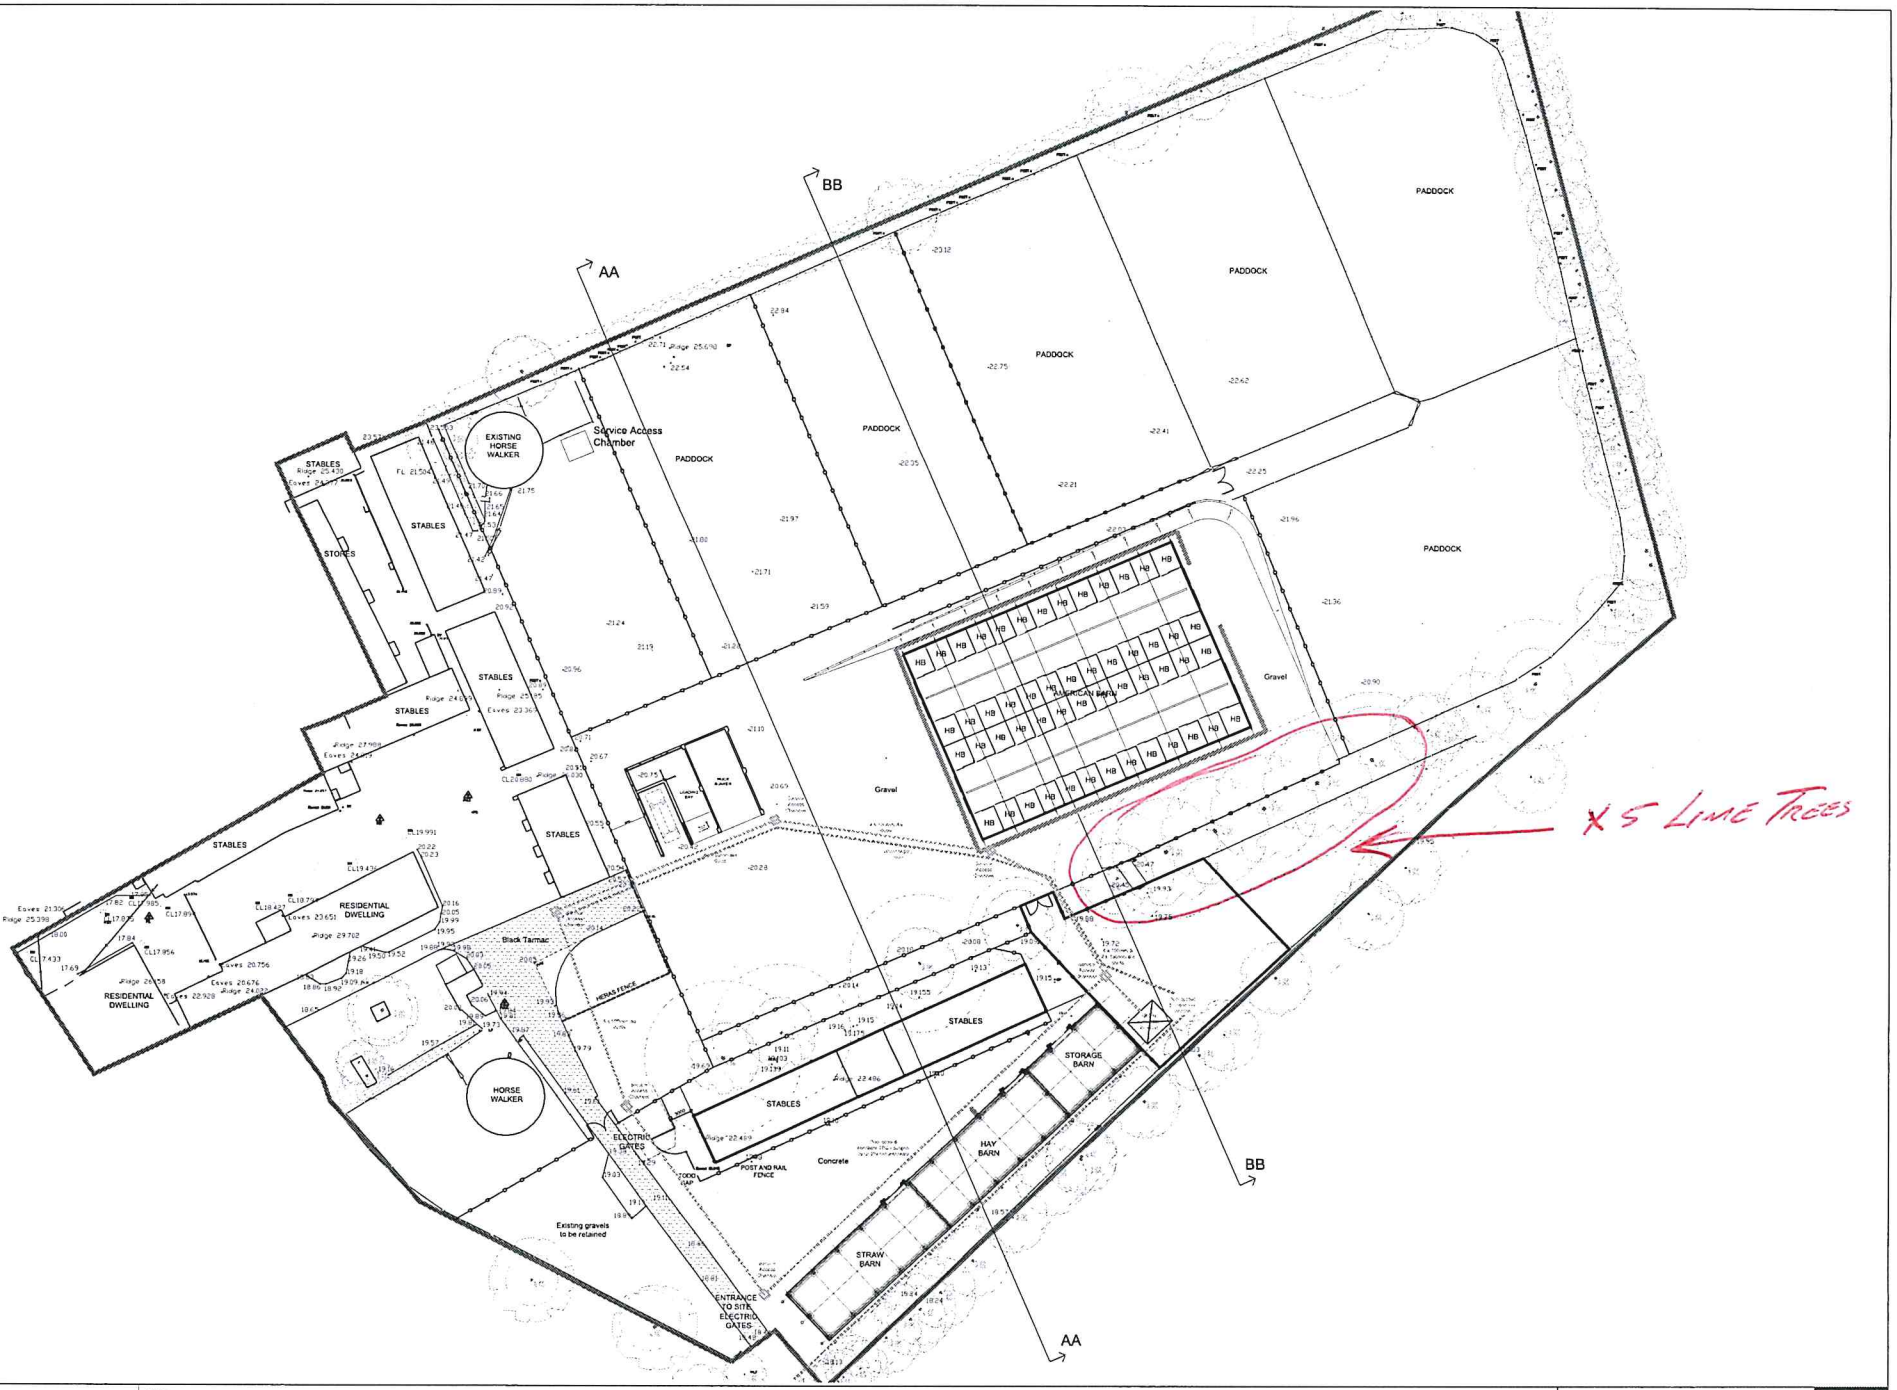

NOTES
Do not scale from this drawing, use figured dimensions only.
All dimensions to be checked on site.
All drawings to be read in conjunction with other contract documentation.
Any discrepancies to be reported to the Contract Administrator before any work commences.
© Copyright Bidwells LLP

B	21/10/22	LAYOUT REVISED TO PROGRESS MEETING AGREEMENT	PC MS
A	15/03/22	AMENDED TO SUIT TENDER PROPOSAL	PC MS
rev	date	description	drn chkd

client TATTERSALLS LTD
project EXETER STABLE REDEVELOPMENT
drawing title PROPOSED SERVICES PLAN
discipline BUILDING SURVEYING
drawn PC
chkd
date OCT 2021
scale @ A0 1:250
project no.
drawing no. 032
rev B
status CONSTRUCTION

BIDWELLS