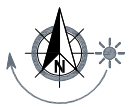

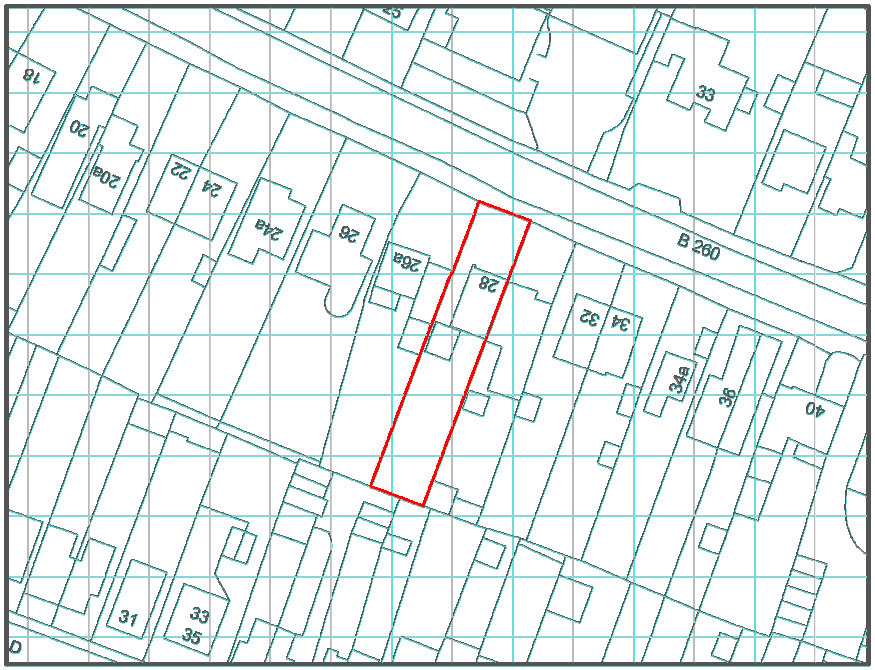

SCALE 1:1250 (m)

DATE	REVISION	REV
		D
		C
		B
Jan 2024	ISSUED FOR DISCUSSION & APPROVAL BY CLIENT	A

CLIENT
Mr Kevin Reynolds
28 Main Road
Dartford, Kent
DA3 7QZ

TITLE
Single storey side and rear at
28 Main Road
Dartford, Kent
DA3 7QZ

SITE LOCATION PLAN

Kentec Draughting Services Ltd
KENTEC DRAUGHTING SERVICES
(ARCHITECTURAL DIVISION)
1013 HIGH STREET,
BROADLAND, KENT ME5 5QY
TELEPHONE: 01 634 849900
E-MAIL: INFO@KENTECDRAUGHTINGSERVICES.CO.UK

partner LABC

All work to comply with current Building Regulations and relevant codes of practice.
All dimensions, levels and construction details to be checked and clarified on site by the builder before commencement of work.
No dimensions to be scaled.

SCOPE OF DRAWING
This drawing has been prepared for the purposes of making Planning & Building Control Applications only and is NOT intended to indicate complete constructional details.

It is the CLIENTS RESPONSIBILITY for obtaining an agreement with the owners of any adjoining property under the PARTY WALL ACT 1996. (details available from your local authority)

DRAWN:	JT/KDS
CHECKED:	-
SHEET SIZE:	A4
SCALE:	1:1250 at A4
DATE:	January 2024

© Copyright of this drawing is owned by Kentec Draughting Services Ltd. and may not be copied or reproduced in whole or in part without the written permission of Kentec Draughting Services Ltd.

DRAWING No: 7632-P-04 Sheet 1 of 1 Issue: A