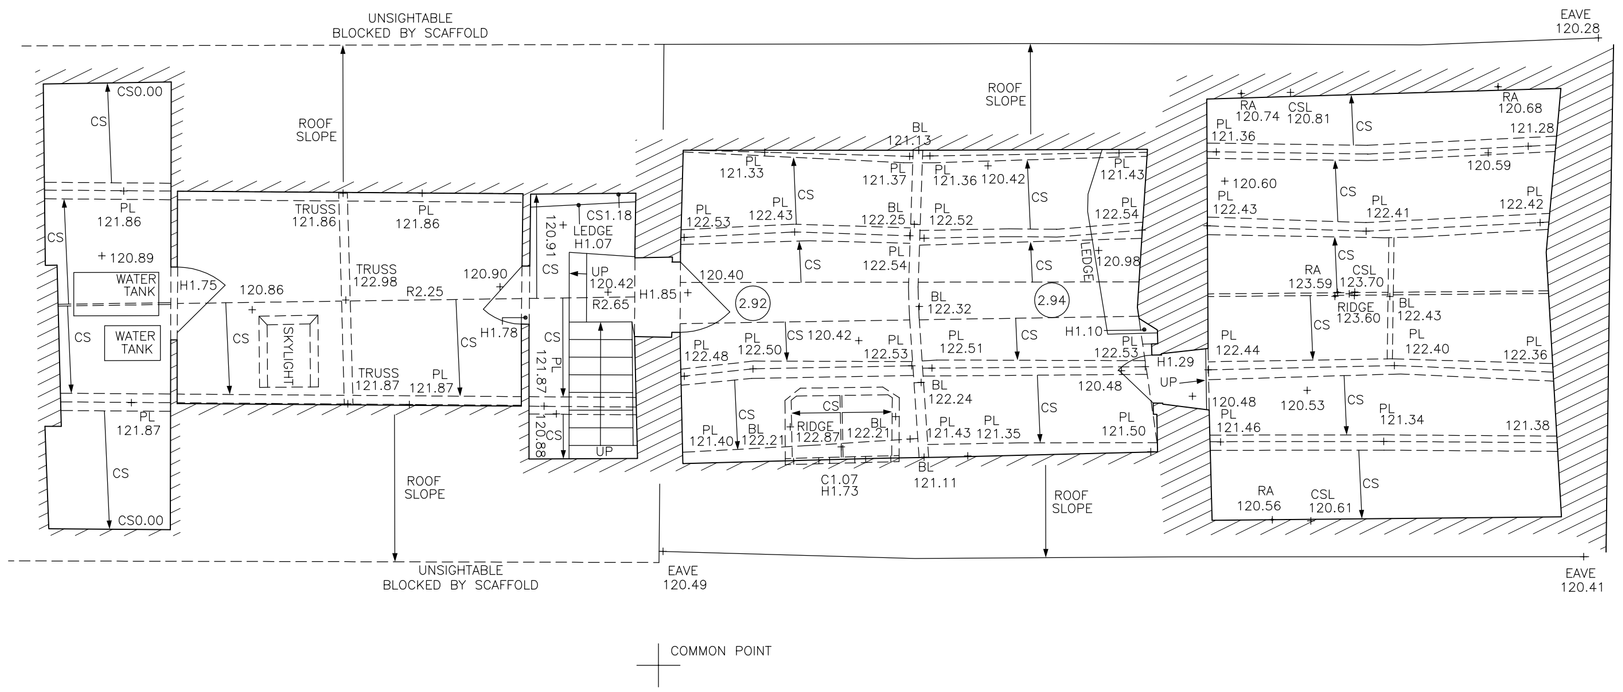

Notes

- Datum : Ordnance Survey level datum via OS Active GPS Network
- Survey Grid : Ordnance Survey National Grid co-ordinates derived via OS Active GPS Network.
- Survey contents correct as of date of survey and survey undertaken to agreed specification
- All critical dimensions to be checked prior to site works
- All floor coverings are carpet unless stated otherwise

Legend of Abbreviations

B	Beam underside height
BL	Beam underside level
BLT	Beam top level
C	Cill height from the floor
CE	Ceiling level
CI	Cill level
CL	Cover level
CS	Ceiling slope height from the floor
CSL	Ceiling slope level
F/C	False ceiling
FFL	Finished floor level
G	Gully
H	Head height from the floor
HL	Head level
IC	Inspection cover
IL	Invert level
MH	Manhole
P	Purlin underside height
PL	Purlin underside level
R	Ridge underside height
RA	Rafter level
RL	Ridge underside level
RWP	Rainwater pipe
SLB	Sloping beam
SBL	Sloping beam level
SOF	Soffit level
SP	Arch spring height from the floor
SVP	Soil vent pipe
U/S	Underside height
W/A	Window above
W-HT	Wall Height Level
(2.50)	Floor to ceiling height
+10.00	Floor level
	Boxing
	Hatching indicates extent of structure
	Overhead ceiling feature, eg. beam, ceiling slope, opening
	Overhead roof feature, eg. purlin, rafter, ridge
	Direction of floorboards or joists
	Up for stairs
	Down for ceiling slopes
	Radiator
	Light Fitting - Fluorescent Tube
	Light Fitting - Ceiling
	Light Fitting - Wall
	Light Fitting - Track
#	Light Switch (# = Number of Switches)
P	Pull Cord
#	Electric Socket (# = Number of Sockets)
B	Electric Socket - Blank
#	Electric Switch (# = Number of Switches)
BT	BT Socket
A	TV Aerial
	Smoke Detector
	Fire Alarm Sounder

AD HORNER LTD
LAND AND MEASURED BUILDING SURVEYORS

51 Bridge Street
Pershore
Worcestershire
WR10 1AL

1 Folly House
Venton
Plymouth, Devon
PL7 5DS

Telephone: 01386-555486 Telephone: 01752-837382

Website: www.adhorner.co.uk
E-mail: enquiries@adhorner.co.uk

Title	The Chequers, Draycott, Moreton-in-Marsh, Gloucestershire GL56 9LB Second Floor Plan
Client	Julian Linley
Date	November 2023
Drawing No.	7232-09NOV23-04
Plot scale	1 : 50 on A1 Sheet
Digital scale	1 CAD unit : 1 metre
Revision	
Surveyed	BPF
Checked	JKW

0 metres 2.5

N
Ordnance Survey Grid North

© A.D.Horner Limited 2023