Existing Design as per approved planning applications:

Ref. No.: 18/P/01798 & 18/N/00143

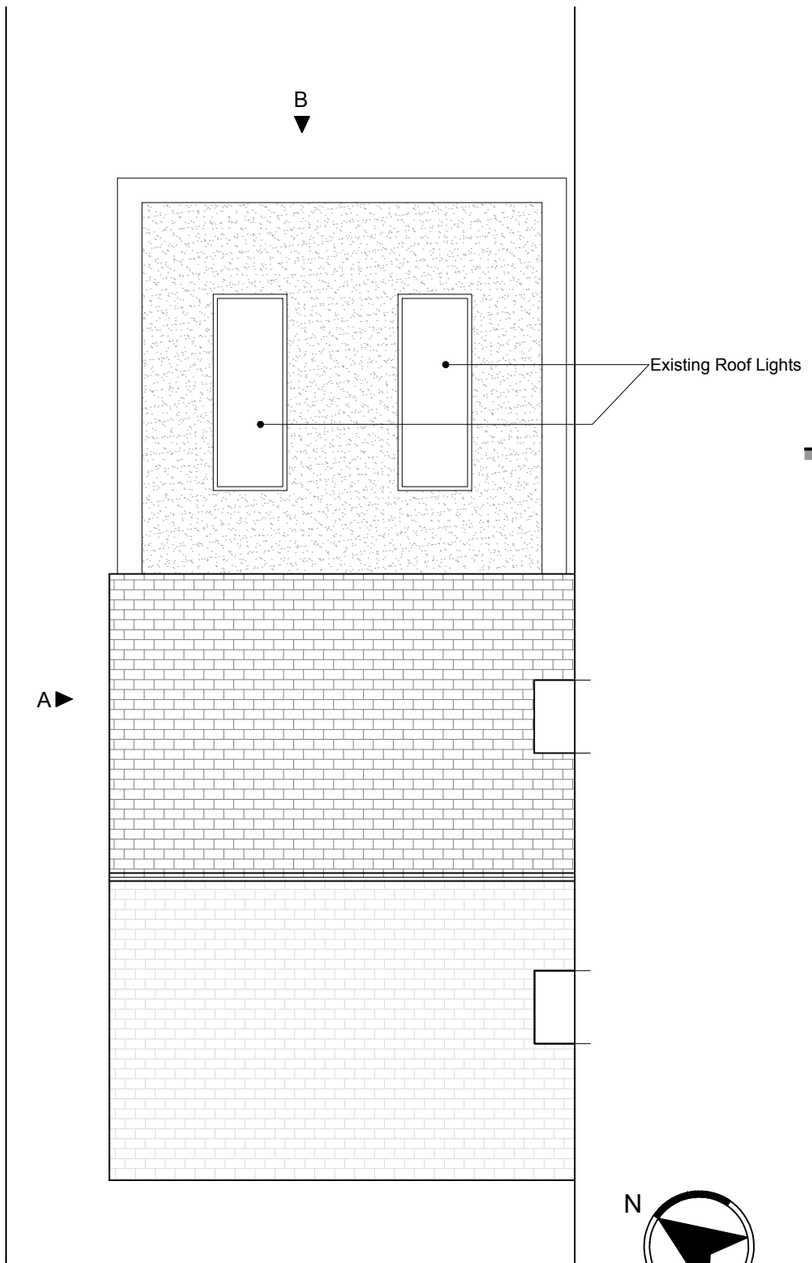

Existing Roof Plan

Scale 1:75 @ A3

Existing Side Elevation A

Scale 1:75 @ A3

Existing Rear Elevation B

Scale 1:75 @ A3

N

0m 1m 2m 3m 4m 5m

Scale Bar 1:75

Project
4 Model Cottage
Vapery Lane
Pirbright, GU24 0QB

Title
Existing
Roof Plan, Side and Rear Elevation

Job No.	Scale	Drawing No.
MLC-01	1:75 @A3	PL-002
Date	**Revision**	
20.11.23	-	

Rev.	Date	Description	By/Chk.
-			

FOR PLANNING

© **Sienna Earth Ltd** **A3**

Notes:

- This drawing is a schematic proposal only and needs to work in conjuction with Structural Engineer's detailing.
- All drainage as per Engineer's specification.
- This drawing must be read in conjunction with all relevant Architect, consultant, sub-contractors & specialist supplier drawings.
- All dimensions are in meters unless stated otherwise.
- Contractors must verify all dimensions on site prior to construction. Client to be notified in writing of any discrepancies.
- All work must comply with the latest edition of the Building Regulations and all relevant amendments for work carried out in England or Wales, or the latest edition of the Building Standards (Scotland) Regulations and all relevant amendments, for work carried out in Scotland - whichever is applicable
- All electrical work to be to the latest edition of the I.E.E Regulations in accordance with B.S 7671 2000
- All drainage to the satisfaction of the local authority
- All work to comply with the latest regulations of Building Operations (Scotland)
- Tarmac falls to be minimum 1 in 60 as per Engineer's specifications.