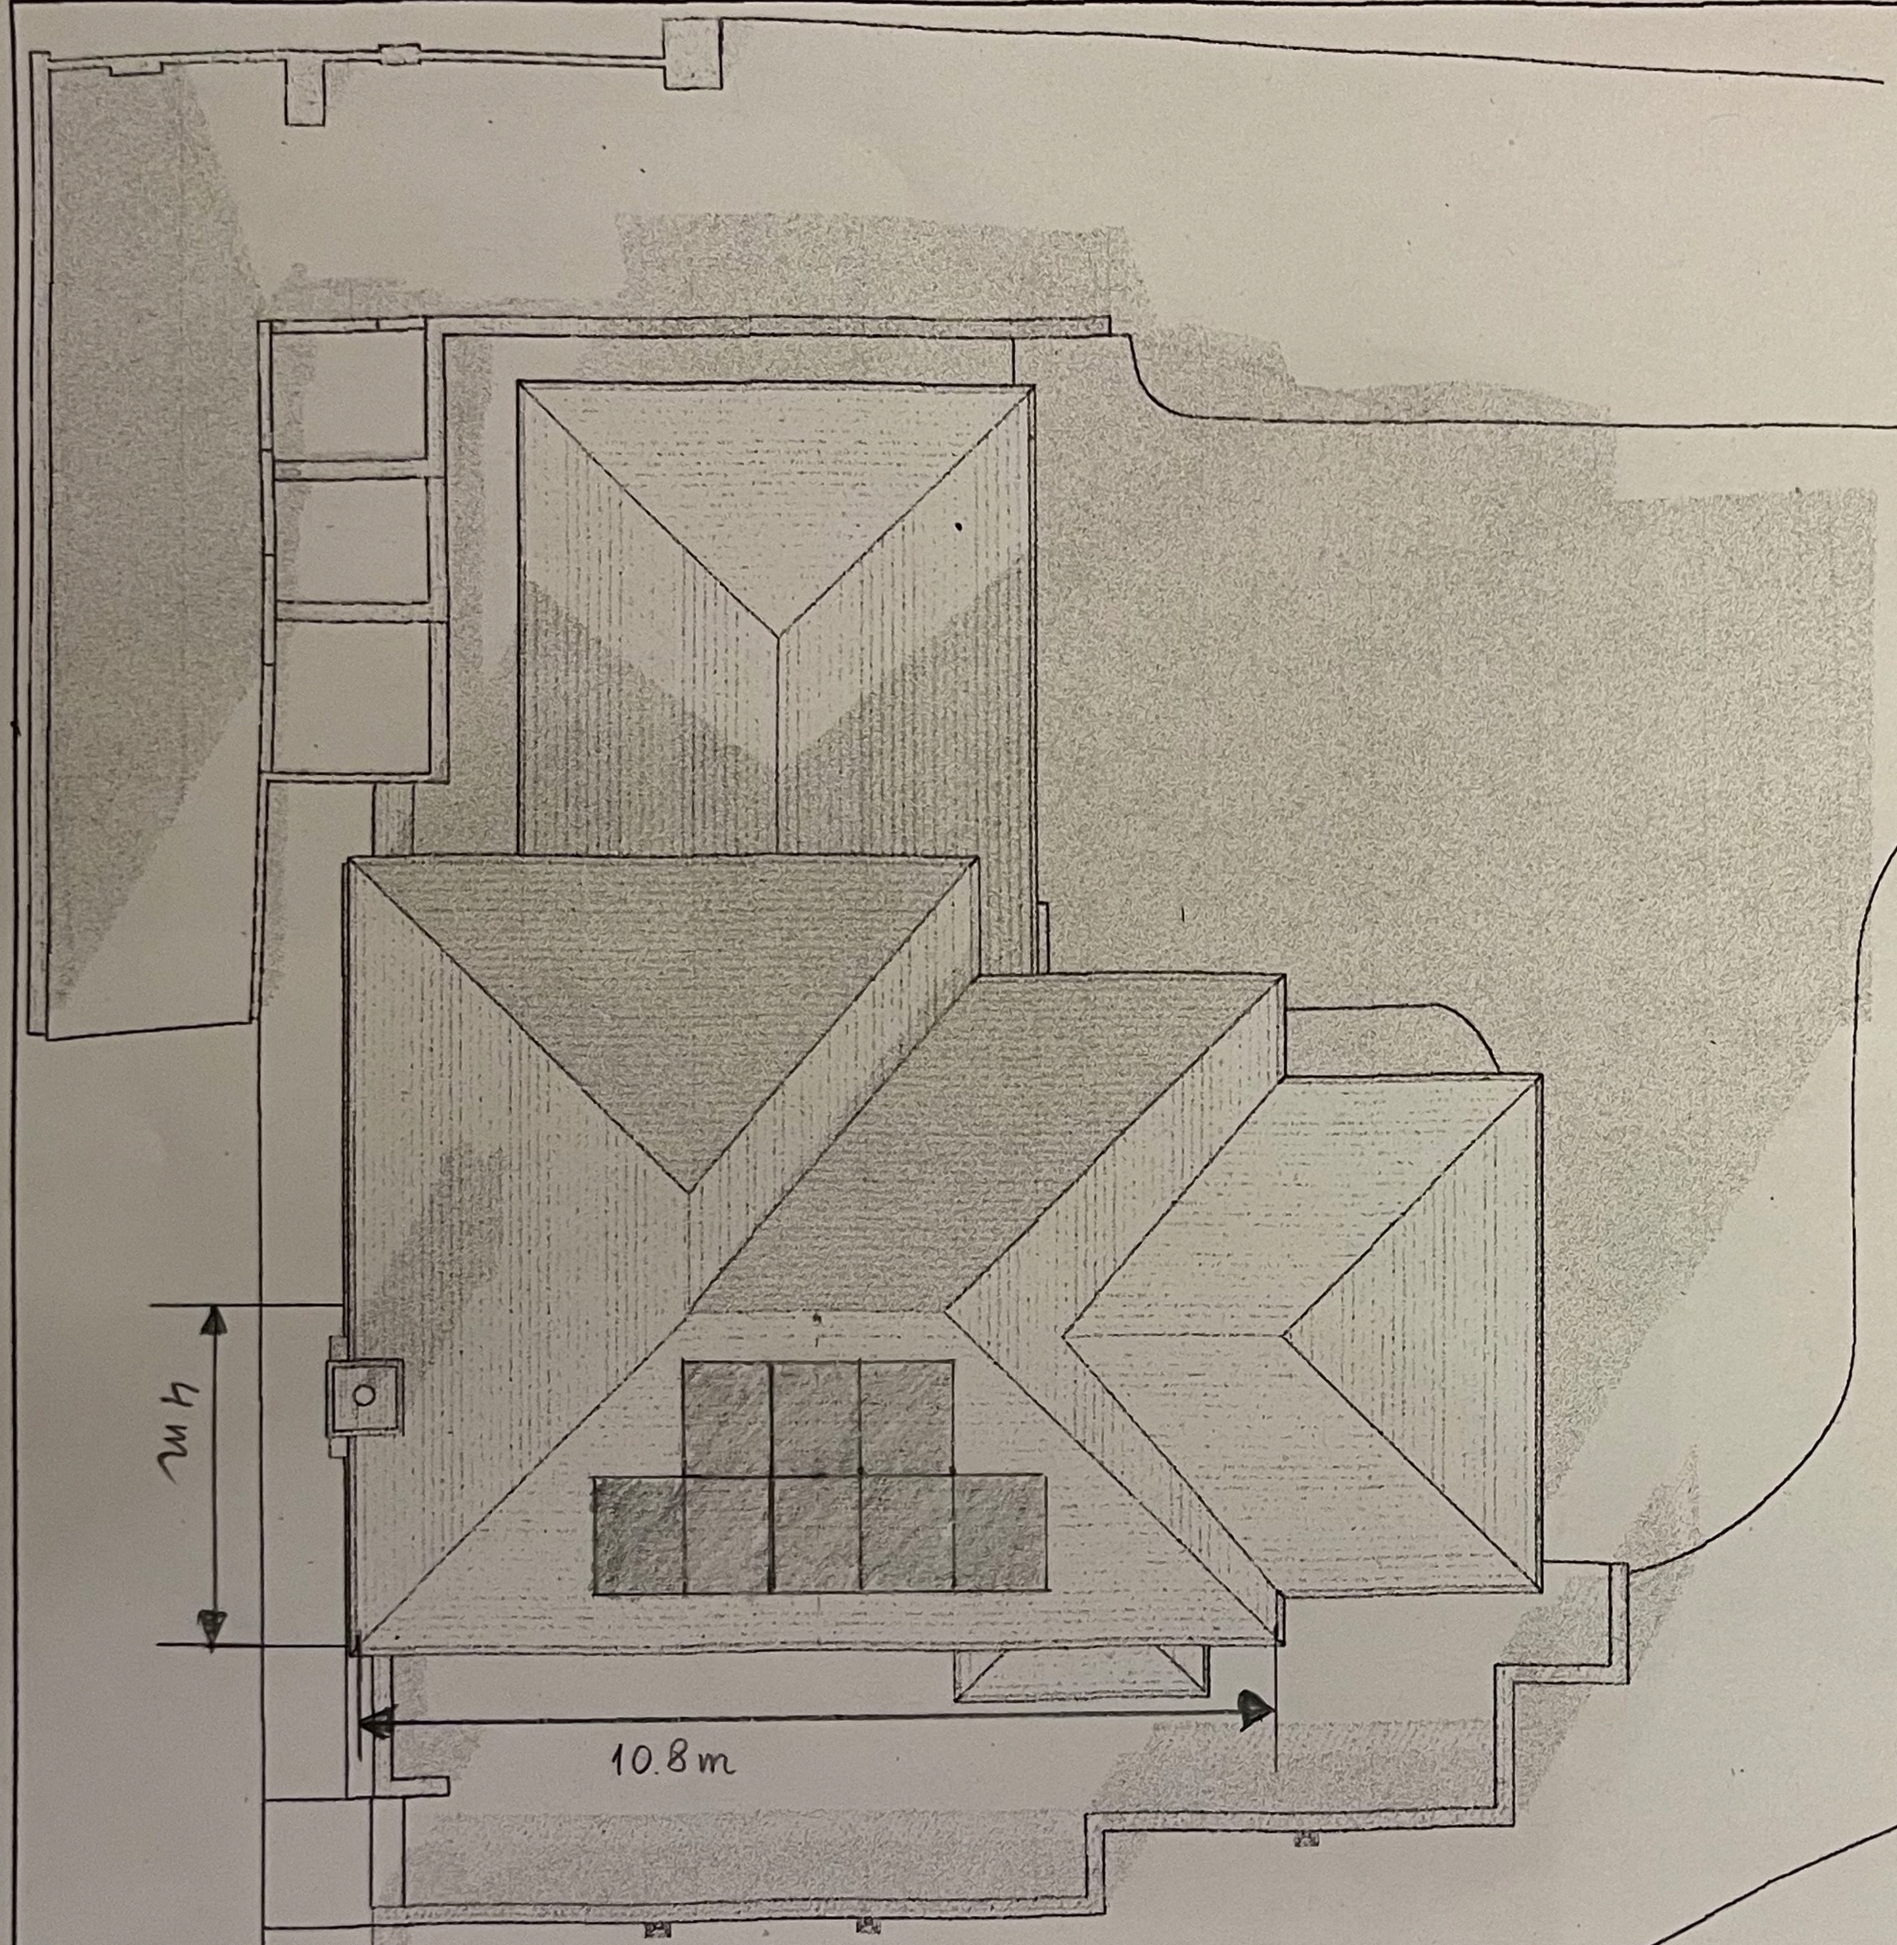


Existing Roof Plan @ 1/50

Existing South Elevation @ 1/50

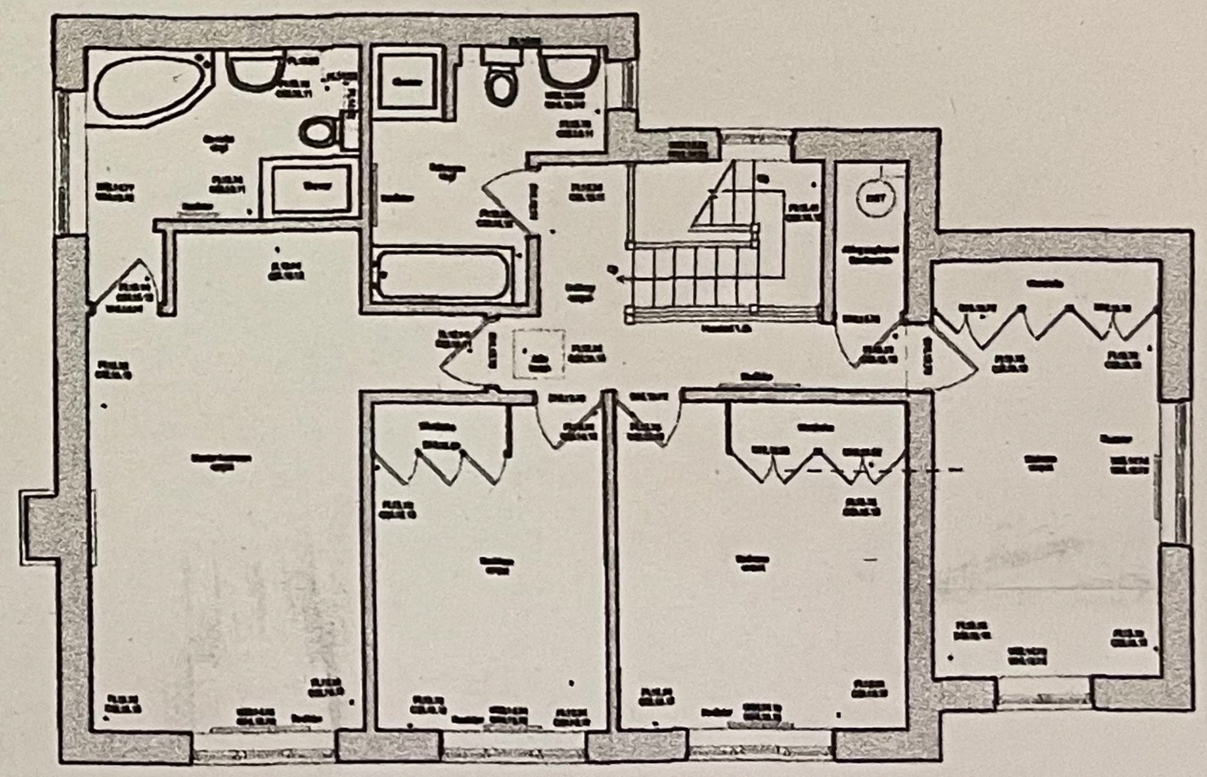

Existing First Floor Plan @ 1/50

* amended 16/1/2024
to include Solar Panels

N

0 1 2 3 4 5 6

Scale Bar @ 1/50

REVISIONS

| | | | | | |
|---|---|---|---|---|---|
| DRAWING TITLE | Existing First Floor Plan | | | | |
| JOB | 15A Guildown Road, Godalming, Surrey, GU2 4ET, | | | | |
| CLIENT | Mr & Mrs D Jehan | | | | |
| DATE | 18/06/2014 | SCALE | 1/50 @ A1 | DRAWN BY: BRL | CHECKED BY: |
| DRAWING No. | L /1268 / D11 | REVISION: | * | * | |

MVL ARCHITECTS & SURVEYORS

RICS RIBA

DO NOT SCALE THIS DRAWING EXCEPT FOR PLANNING PURPOSES

© COPYRIGHT

UNDER THE PROVISIONS OF THE COPYRIGHT ACT 1956, THE COPYRIGHT OF THIS DRAWING AND THE WORK CONTAINED THEREIN REMAINS THE PROPERTY OF THE GENTLEMAN-COULTHARD-ELLIOTT LTD, AND MAY NOT BE REPRODUCED IN ANY FORM WHATSOEVER WITHOUT PRIOR WRITTEN CONSENT. FIGURED DIMENSIONS ARE TO BE USED IN PREFERENCE TO SCALED SIZES AND ALL DIMENSIONS MUST BE CHECKED ON SITE BY THE CONTRACTOR BEFORE COMMENCING WORK. NO REPRODUCTION FROM THIS DRAWING WILL BE PERMITTED WITHOUT THE PRIOR WRITTEN CONSENT OF THE ARCHITECT.