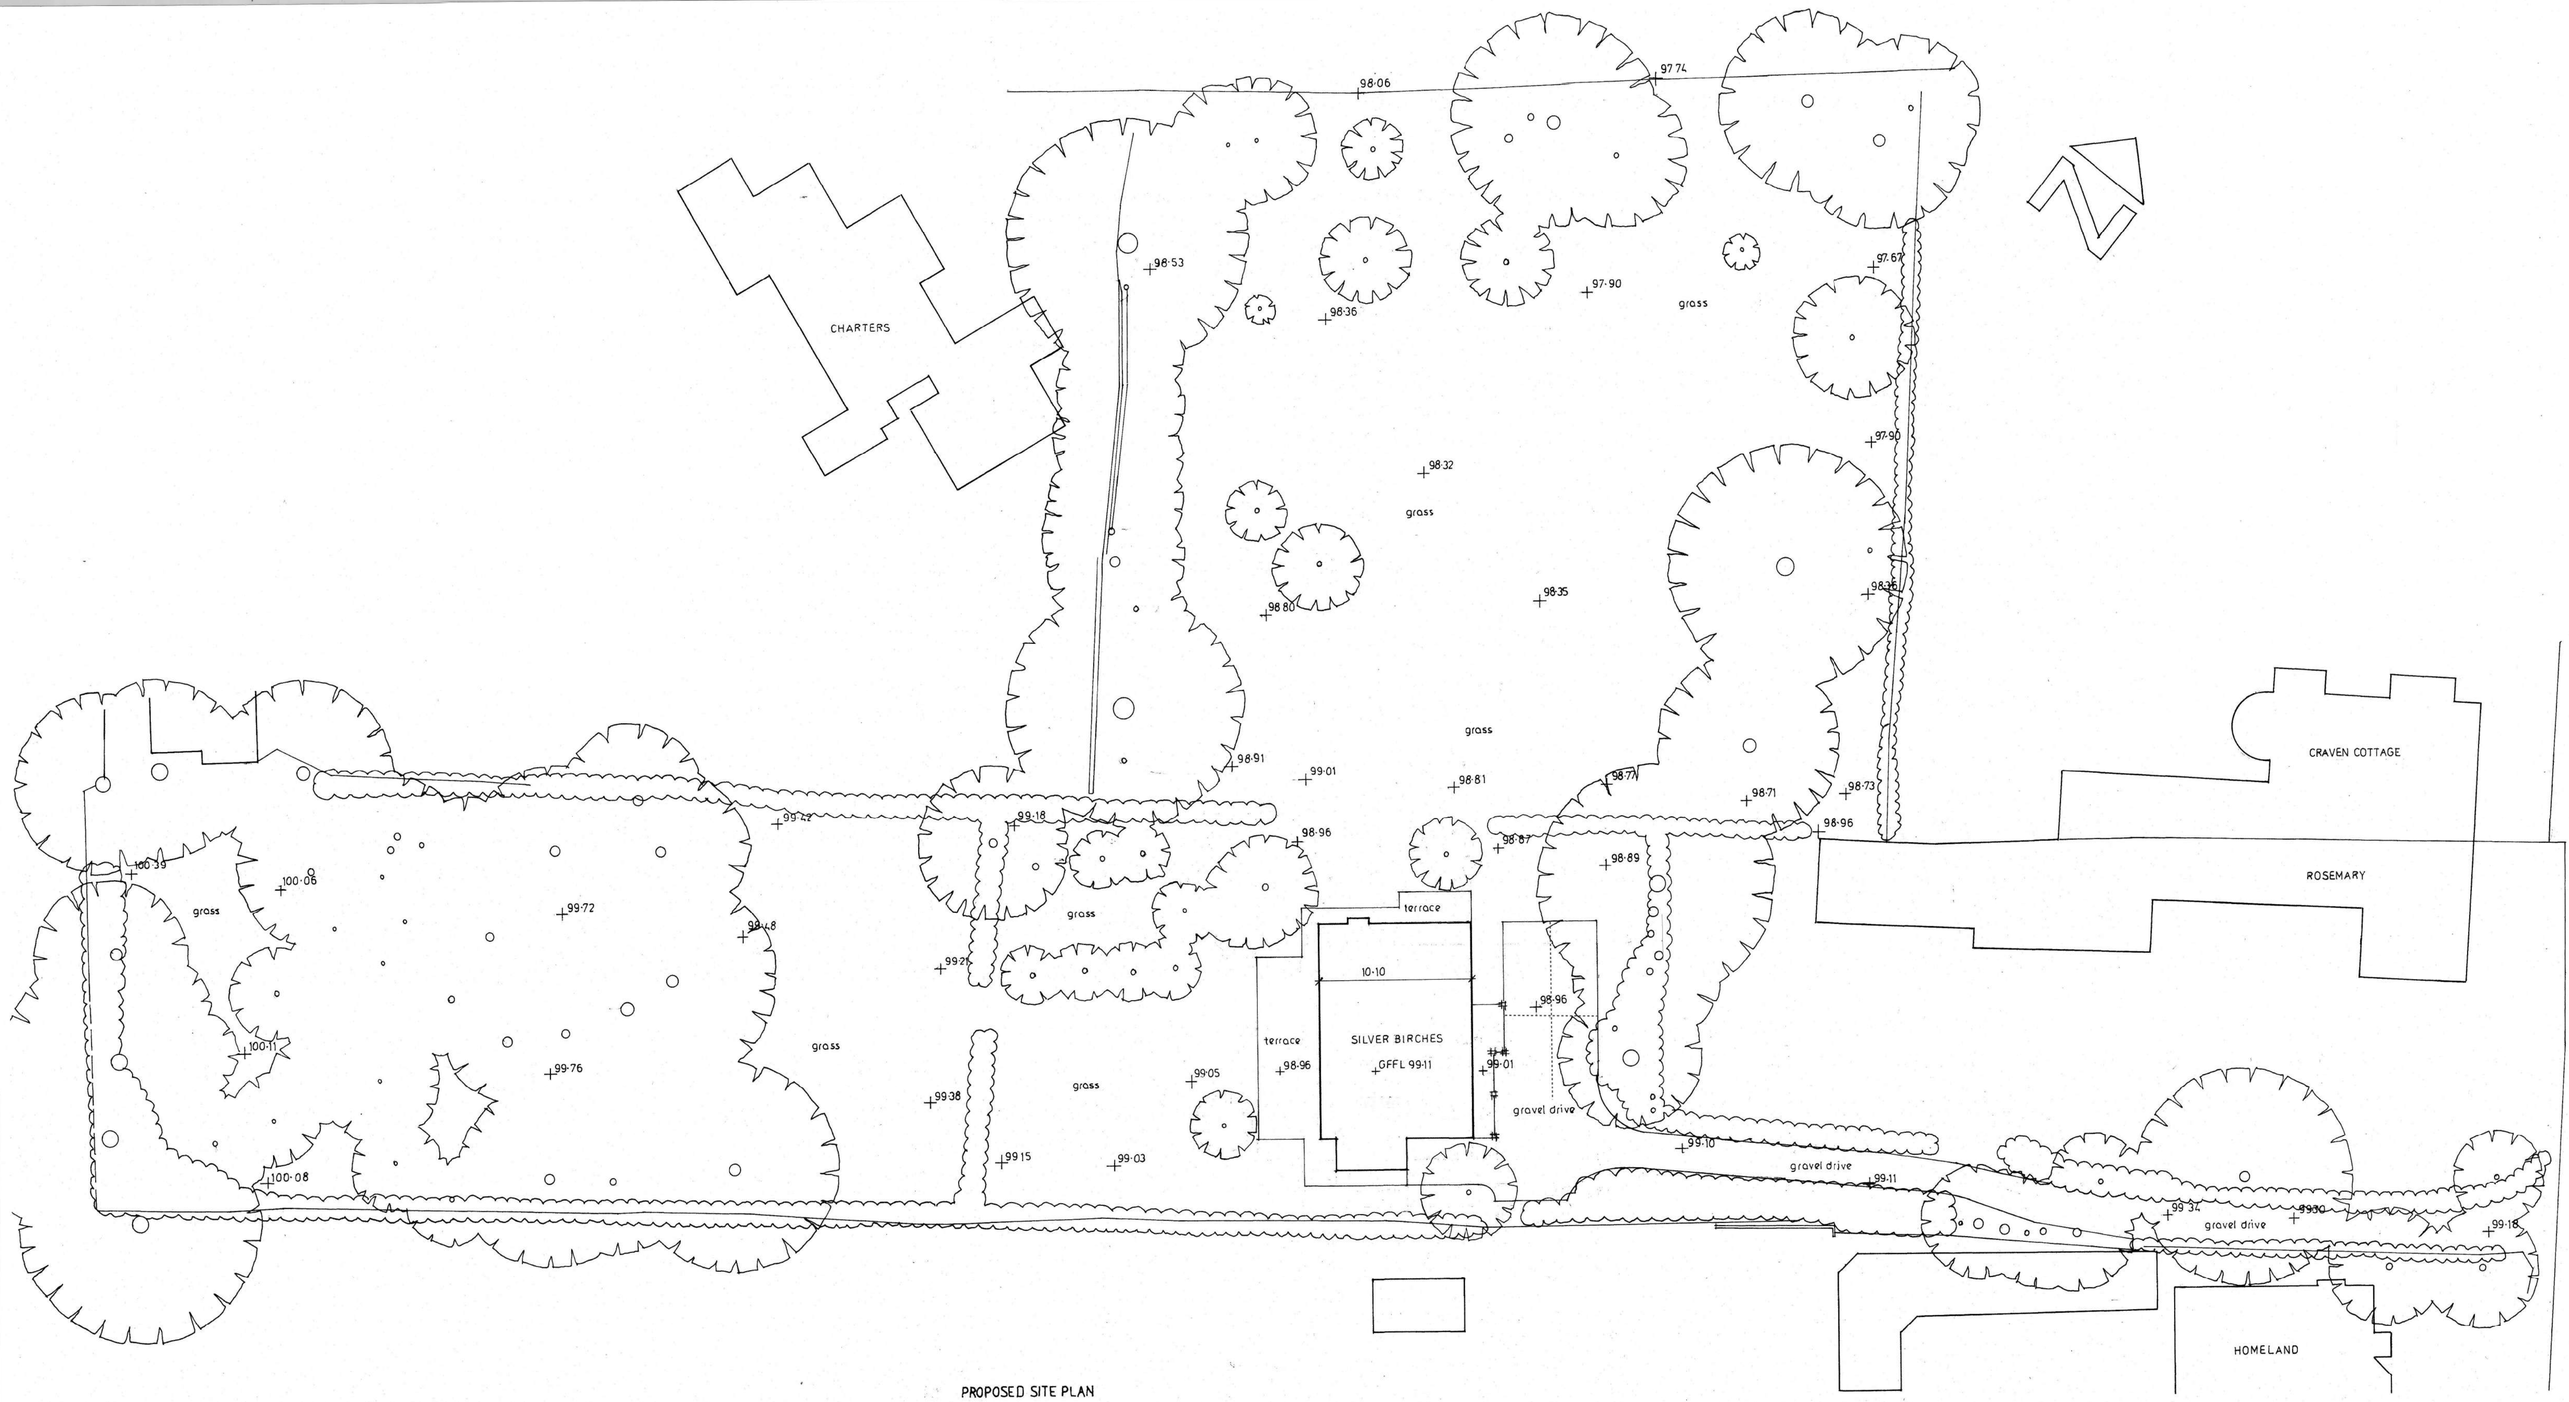

PROPOSED SITE PLAN

LANDSCAPING NOTES.

Gravel driveway to be made good following construction works.
Yorkstone paving to terrace areas, paths and front porch.

Following removal of outbuildings and concrete bases, areas to be laid with peat-free topsoil and grass seeded.

0 10 20 meters

A	28 11 2023	Dim. added

ORCHARD ASSOCIATES
29 WEST STREET
HARROW ON THE HILL
MIDDLESEX 020 8423 4866

client
MR R. WARMAN

SILVER BIRCHES
NOTTINGHAM ROAD SOUTH
HERONSGATE
HERTFORDSHIRE

PROPOSED SITE PLAN

1:200 at A1	625	12	A
Nov. 2023			