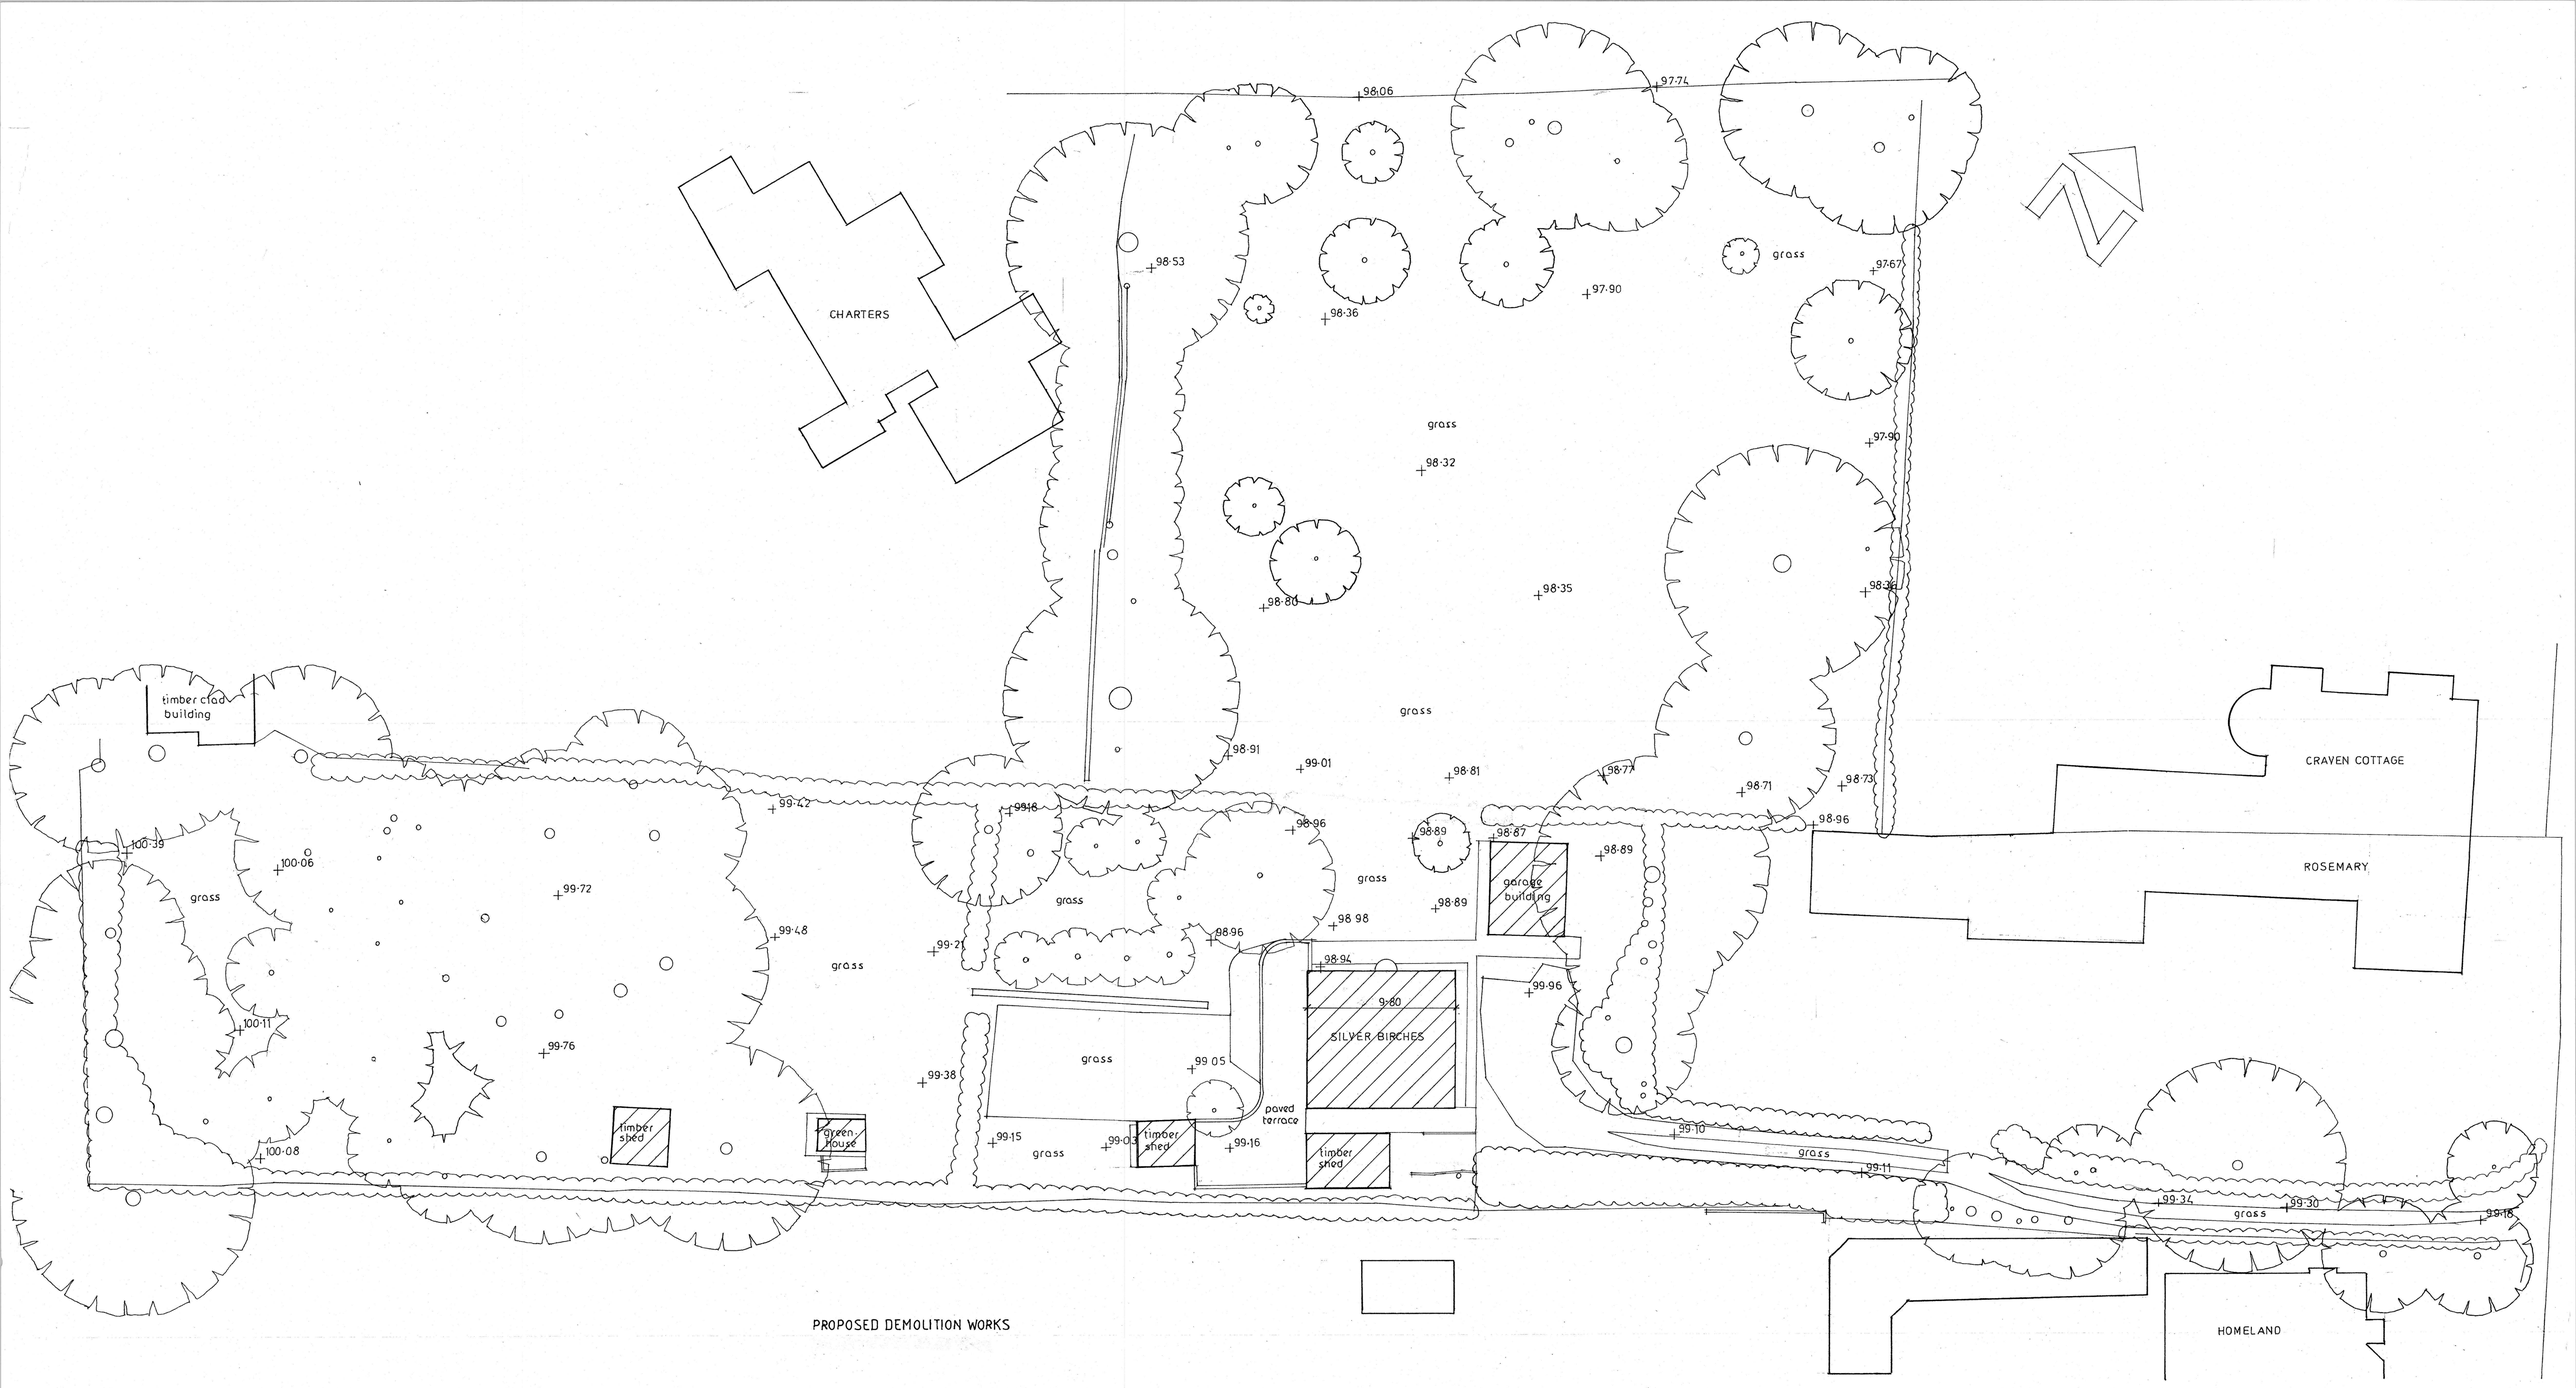

PROPOSED DEMOLITION WORKS

HOUSE AND OUTBUILDINGS TO BE DEMOLISHED

0 10 20 meters

1:200

A	28·11·2023	Dim. added

ORCHARD ASSOCIATES
29 WEST STREET
HARROW ON THE HILL
MIDDLESEX 020 8423 4866

client
MR R.WARMAN

SILVER BIRCHES
NOTTINGHAM ROAD SOUTH
HERONSGATE
HERTFORDSHIRE DEMOLITION WORKS

1 200 at A1	625	15	A
April 2023			