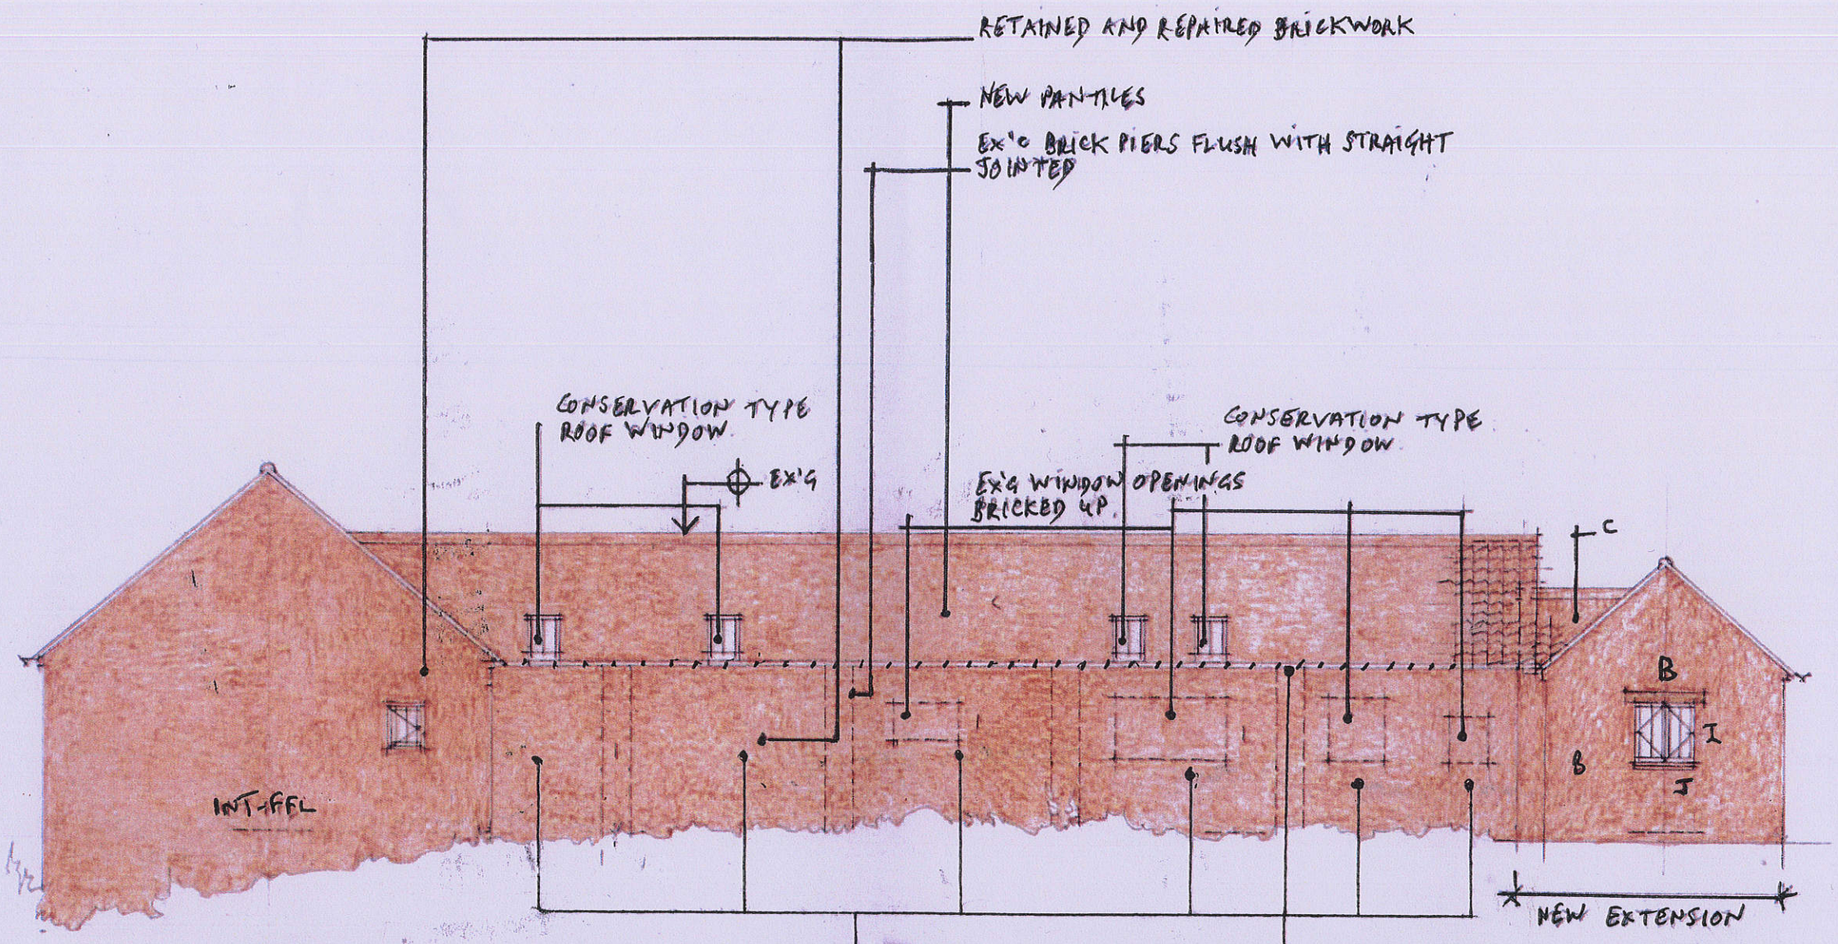

HOUSE 4 SOUTH EAST ELEVATION AT 1:100 @A3

PROPOSED BRICK CORBEL BUILT IN APPROVED FACING BRICKS AND LIME MORTAR

PROPOSED BRICK WALL IN APPROVED FACING BRICKS AND LIME MORTAR , TO BE CONSTRUCTED IN FRONT OF EXISTING BLOCK WALL AND TIED BACK AS REQUIRED

KEY TO MATERIALS

A
TYPE A BRICKS
RED CLAY NOTTINGHAMSHIRE FACING BRICKWORK
TO MATCH VILLAGE HOUSE VERNACULAR
B
TYPE B BRICKS
RED CLAY NOTTINGHAMSHIRE FACING BRICKWORK
TO MATCH LOCAL AREA BARN VERNACULAR
C
RED CLAY NOTTINGHAMSHIRE PANTILES
AT 40 DEGREE PITCHES GENERALLY
RED CLAY HALF ROUND MORTARED RIDGE TILES
D
RED CLAY PLAIN ROOF TILES AT 47.5 + 37.5 DEGREE PITCHES
E
SPROCKETED EAVES
F
BLUE BLACK WELSH TYPE ROOFING SLATES
AT VARIOUS PITCHES
G
LOCAL SANDSTONE WALLING
RANDOM COURSE + LENGTH TOOLED FACE STONE
ALL STONES SIZED WITH MAX LENGTH 175 AND MINLENGTH
150 % OF HEIGHT ARRICES EXPOSED
FLUSH MORTARED 8 MM PERPEND AND BED JOINTS
STONE DUST ADDED TO MORTAR MIX TO MATCH STONE
H
OAK BOARDING
RANDOM WIDTH BOARDS SET VERTICALLY
I
PAINTED TIMBER SASH AND FLUSH CASEMENT
FROSTED DOUBLE GLAZED WINDOWS
PAINTED IN FARROW AND BALL COLOURS
J
PAINTED TIMBER WINDOW CILL
K
SEGMENTAL ARCHED LINTOL
RED CLAY FACING BRICKS LAID IN 2 COURSE BRICK-ON-EDGE WITH PAINTED TIMBER SEGMENTAL BEAM FILL
L
RED CLAY CIRCULAR SECTION 300 MM HIGH CHIMNEY POT
M
CHIMNEY STACK (TO HOUSE 1 ONLY)
RED CLAY FACING BRICKWORK WITH PROJECTING BANDS OF CHAMFERED BRICK AND STONE PLINTH + CAPPING
N
BLACK PLASTIC OR CAST METAL RAINWATER GOODS
GENERALLY 100 MM DIA HALF ROUND GUTTERS AND
65 MM DIA CIRCULAR SECTION DOWNPIPES
O
OAK PLATE OR BEAM LINTOL
P
OAK BOARDED FRONT DOOR AND BACK DOOR
R
LEAD FLASHING
S
TIMBER TYPE SECTIONAL GARAGE DOOR

CAPLA DEVELOPMENTS LTD	drawing title: Scheme D for new residential development PLANNING DRAWING HOUSE 4	scale: 1:100 @ A3	drawn by: SJ	project no.: 1810	
FORMER FISHPOND FARM EAKRING		date: 03.03.2019	checked by: RT	drawing no.: D21-A3 REV B	revision: A