# 8 GELLIRON, PENPEDAIRHEOL, HENGOED

## AS EXISTING



SIDE ELEVATION /
SECTION THROUGH No. 6

FRONT ELEVATION



SIDE ELEVATION




SITE LOCATION PLAN
SCALE 1:1250

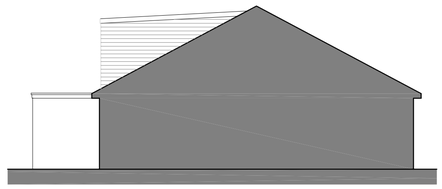


GROUND FLOOR

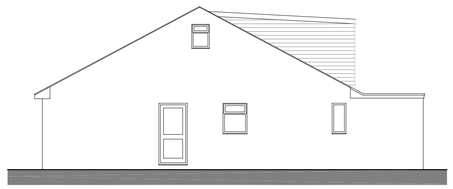


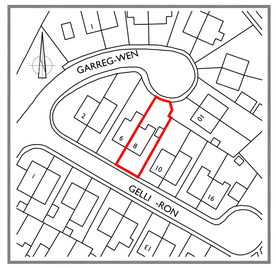FIRST FLOOR

## AS PROPOSED

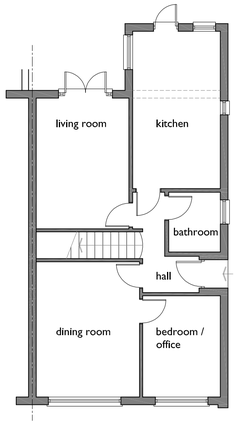

SIDE ELEVATION /
SECTION THROUGH No. 6

FRONT ELEVATION

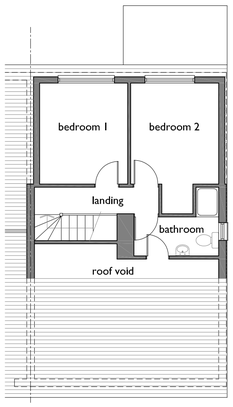


SIDE ELEVATION

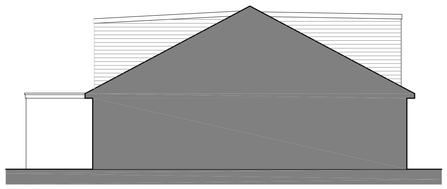


GROUND FLOOR

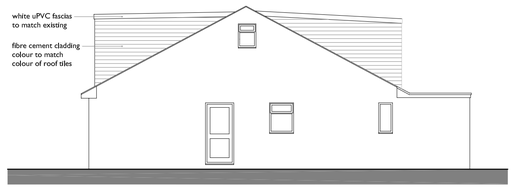


FIRST FLOOR

SCALE THIS DRAWING ONLY FOR PLANNING PURPOSES CHECK ALL DIMENSIONS ON SITE

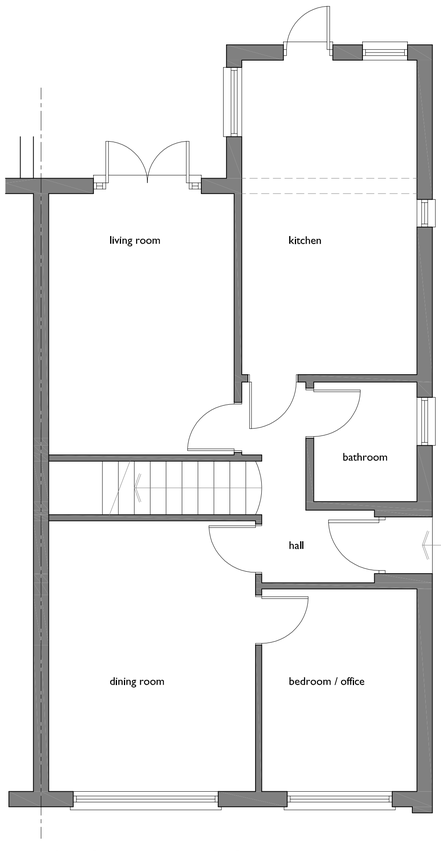This drawing is to establish design intent. The contractor is responsible for quantities, dimensions, verification of site conditions, compliance with contract documents for information that pertains to the fabrication processes or techniques of construction and for the co-ordination of work with all trades. All errors or omissions are to be reported to the designers.

Original drawing size A1

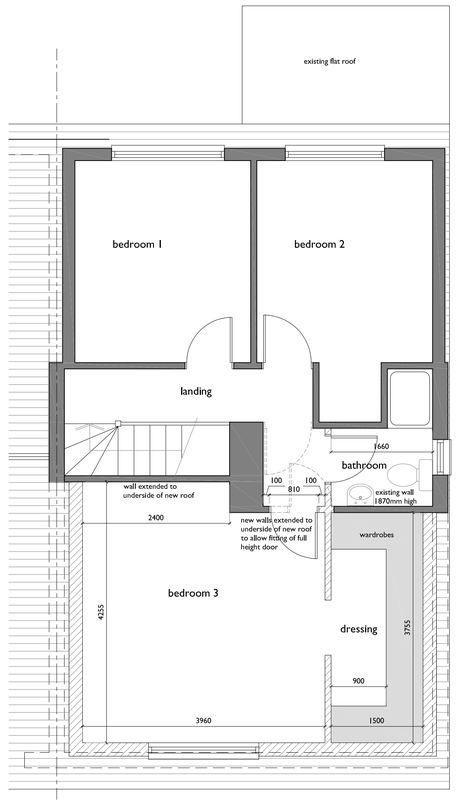No drawing is copyright, all rights reserved.

| Rev | Date | Description | By | Checked |
|---|---|---|---|---|
| - | - | - | - | - |

Client: MR & MRS R. DAVIES

Project: FRONT DORMER EXTENSION AT
8 GELLIRON, PENPEDAIRHEOL, HENGOED, CF82 8HF.

Title: PLANS AND ELEVATIONS
AS EXISTING AND PROPOSED

Scale: 1:50,1:100,1:1250 @ A1
1:100,1:200,1:2500 @ A3

Status: PLANNING | Drawn: jmt | Date: Dec 2023 | Approved: --- | Checked: ---

Job No: 2023.402 | Drg. No: PL01 | Rev: -

ajt design tech
69 St Julians Road, Newport,
South Wales, NP19 7RU.
Tel: 07891 973844
Email: jason@ajtechdesign.co.uk