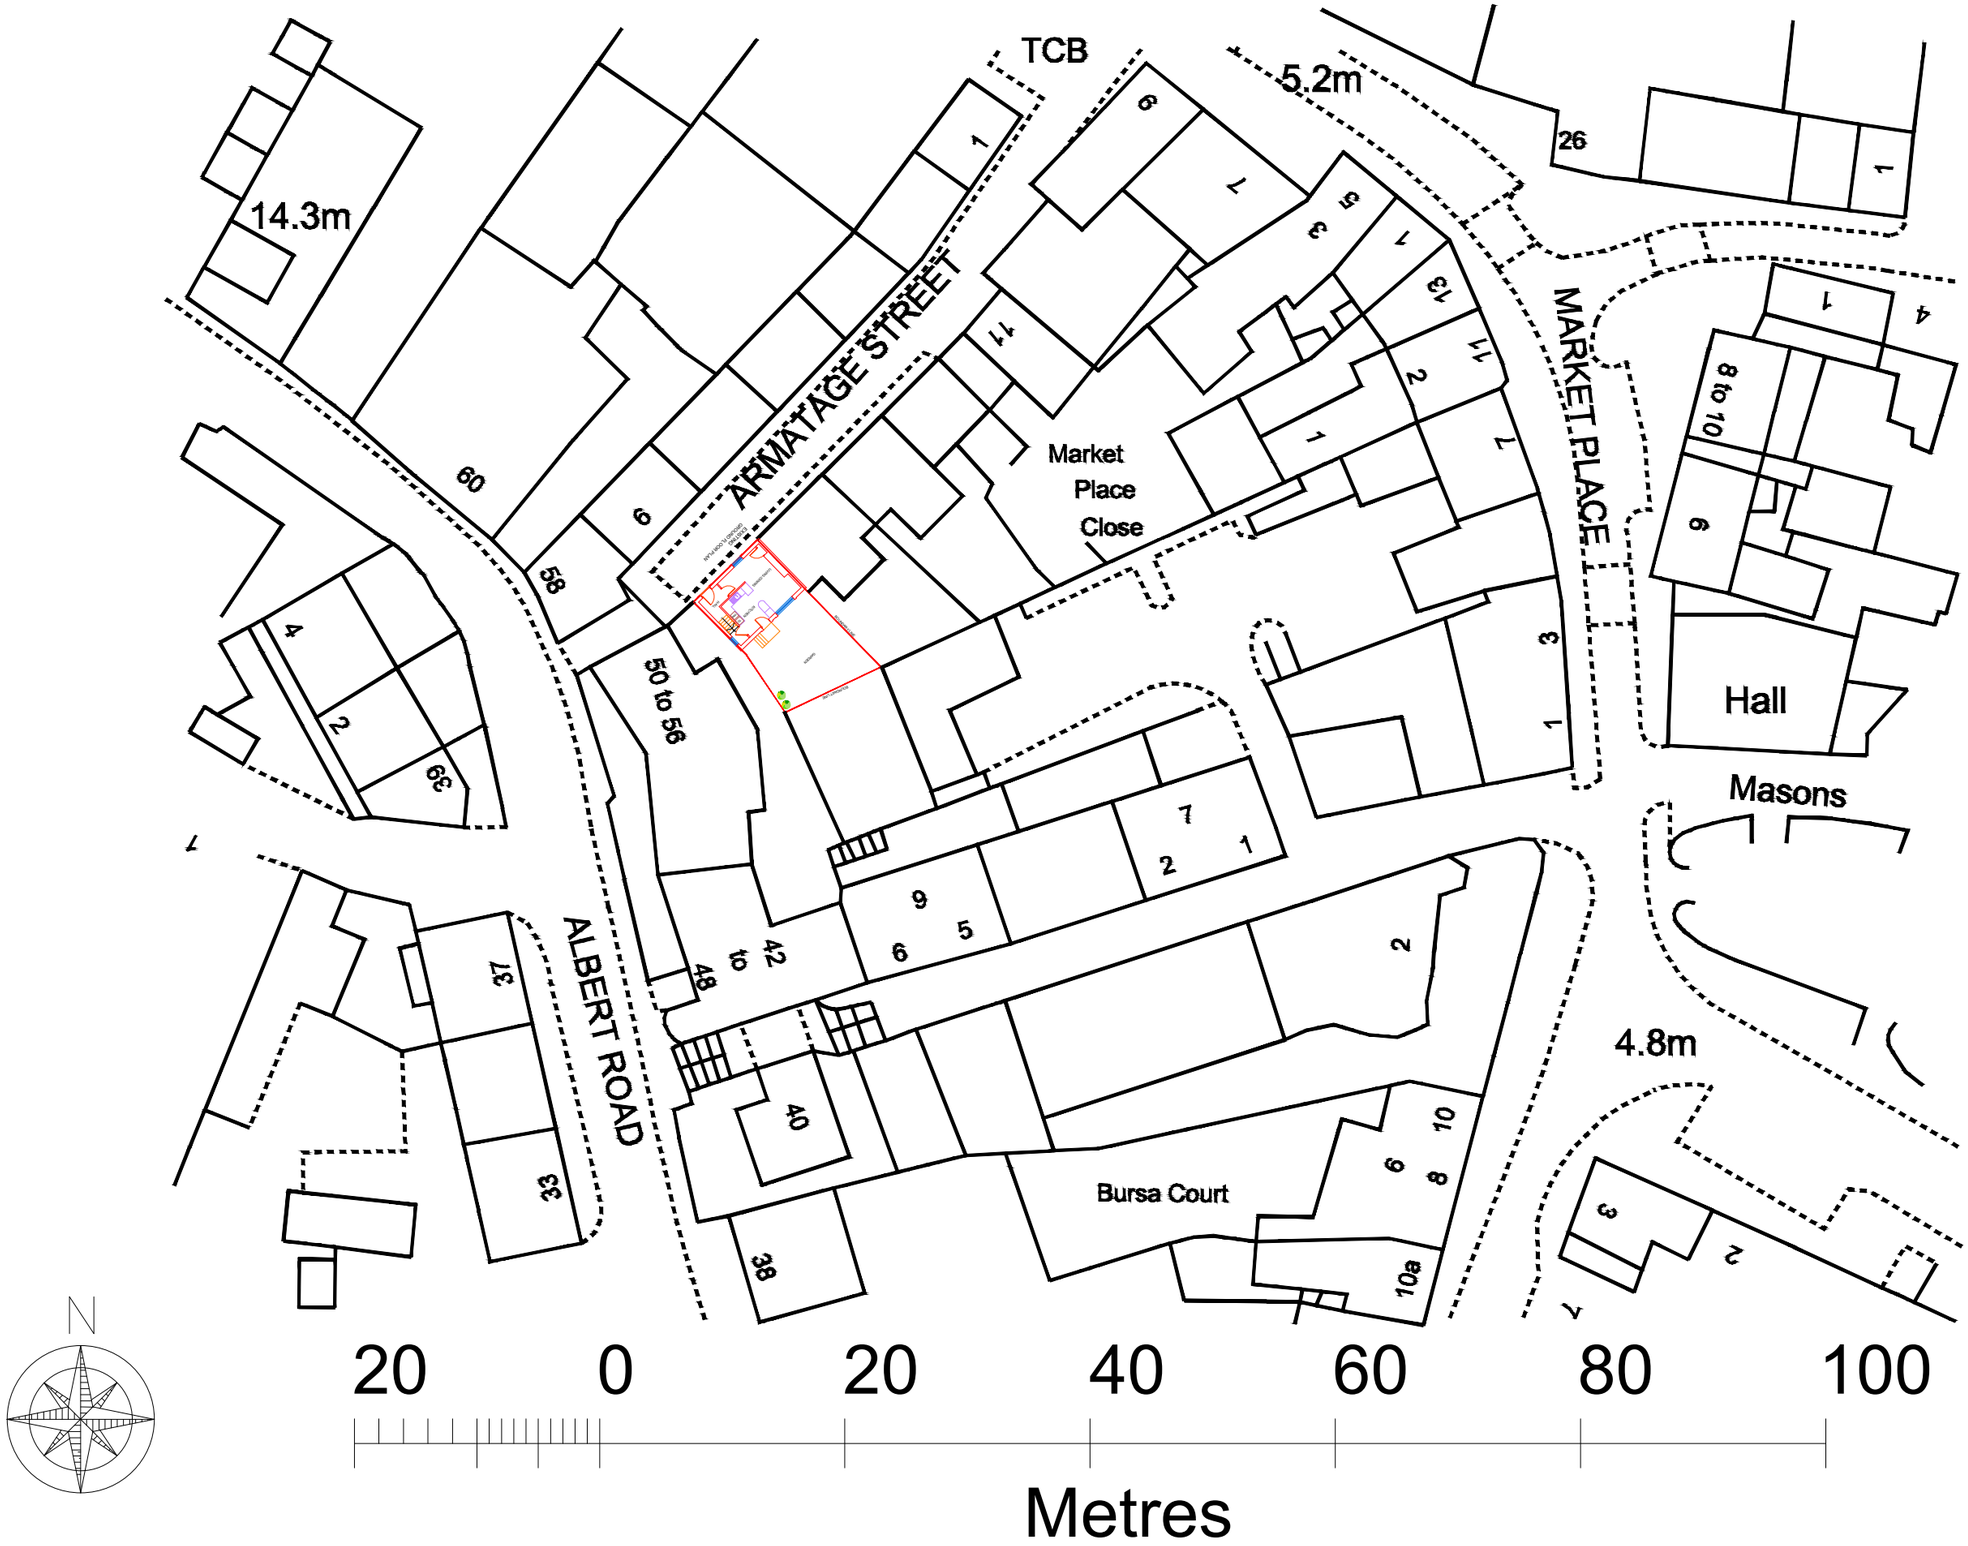

A 21.11.23 DA ISSUE GK AMENDMENT BY	SCALE 1:500@A3	Project : Proposed Deck with Rear Elevation Altreation	Sheet Title : Existing Site Block Plan	Address : 7 Armatage Street EYEMOUTH TD14 5HD
		Date : 21/11/23	Sheet no : 05	Applicant :