NOTES:

1. Copyright: The contents of this drawing may not be reproduced in whole or in part without the written consent of . G. G Lloyd
2. No dimensions to be scaled from this drawing.
3. All dimensions to be checked on site by Contractor.
4. Where discrepancy occurs between specification and drawings then G. Lloyd must be notified immediately.
5. This drawing is to be read in conjunction with specifications or other consultants drawings as applicable
6. This drawing is intended to identify main features and principal components Construction work should be carried out and supervised by experienced and suitably qualified personnel, therefore exhaustive detail is not required
7. Underground electric supply and water supply services positions have not been established

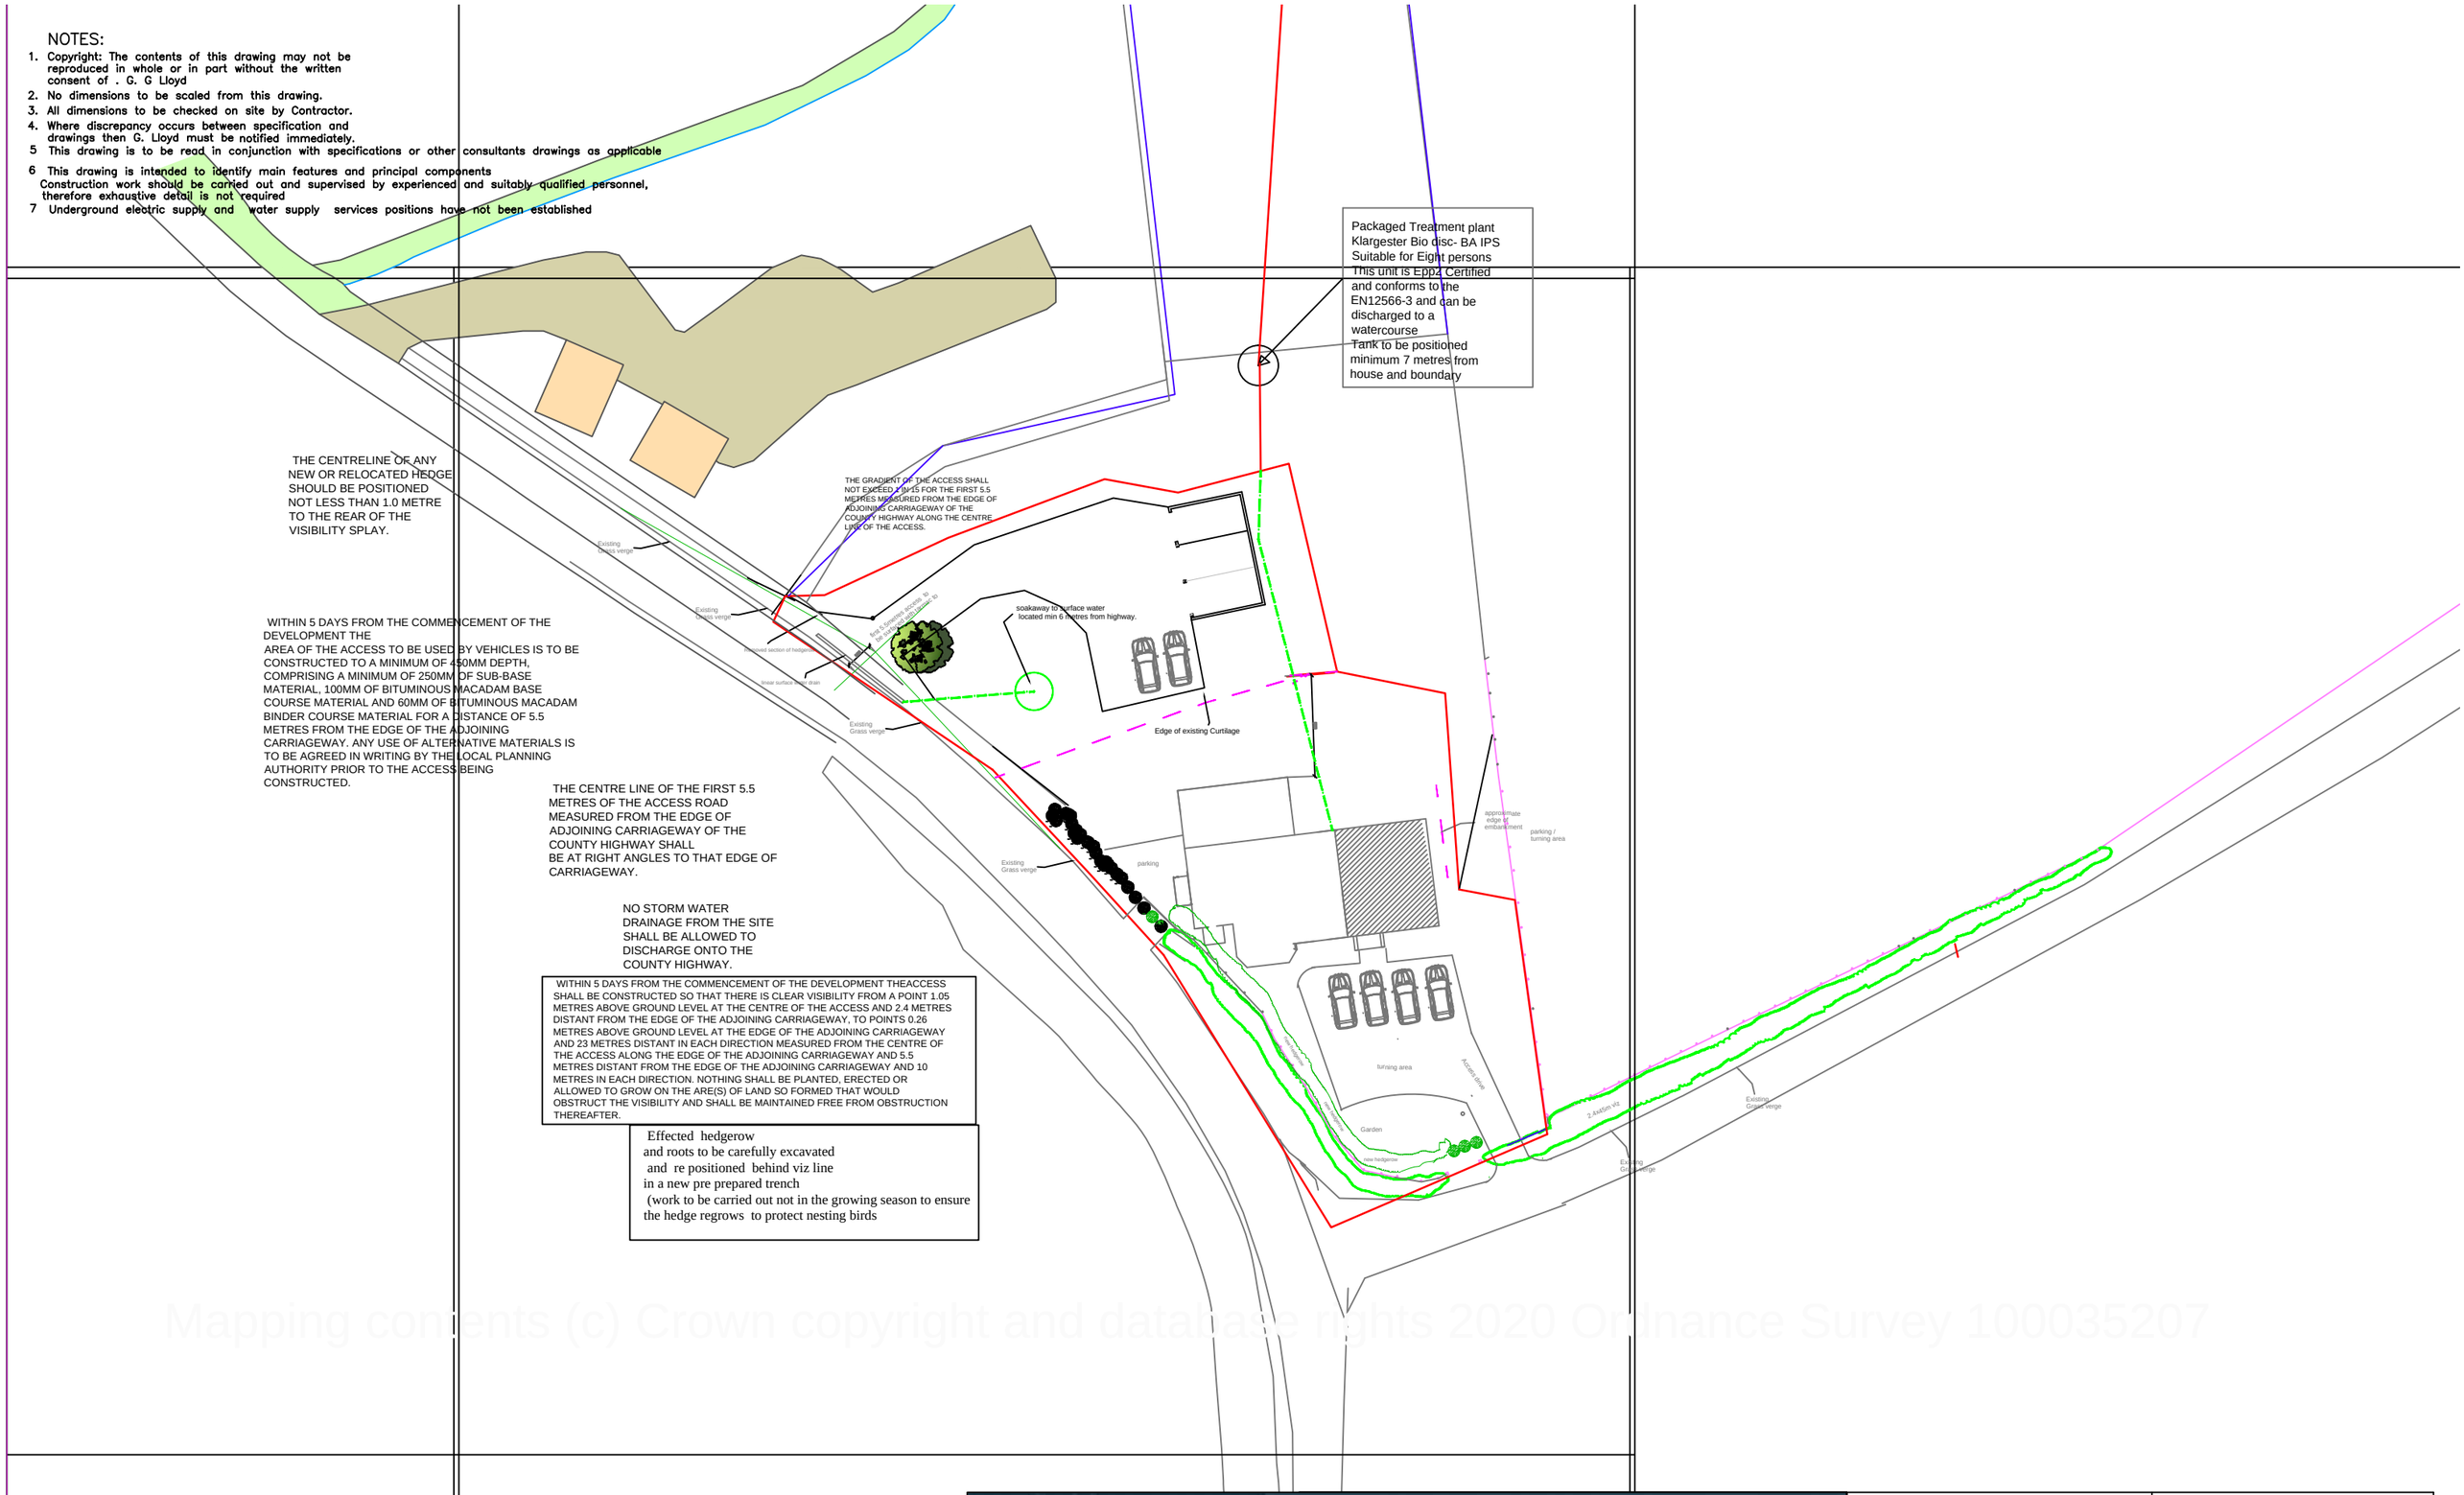

Mapping contents (c) Crown copyright and database rights 2020 Ordnance Survey 100035207

Date	By	Ch

LLOYD ARCHITECTURE
t: 01691 648 858
e:design@lloydarchitecture.co.uk
www.lloydarchitecture.co.uk
The Larches,
Llanfyllin,
Powys, SY22 5NF

Proposed Extension
Land at :Prestbury House
The Wern, Pool quay
Welshpool
Powys SY21 9LF
For Mr and Mrs Edwards

New Access

Scale	Date	Drawn by	Checked	Number	Rev
1:500	2/20	GGL		551/02	