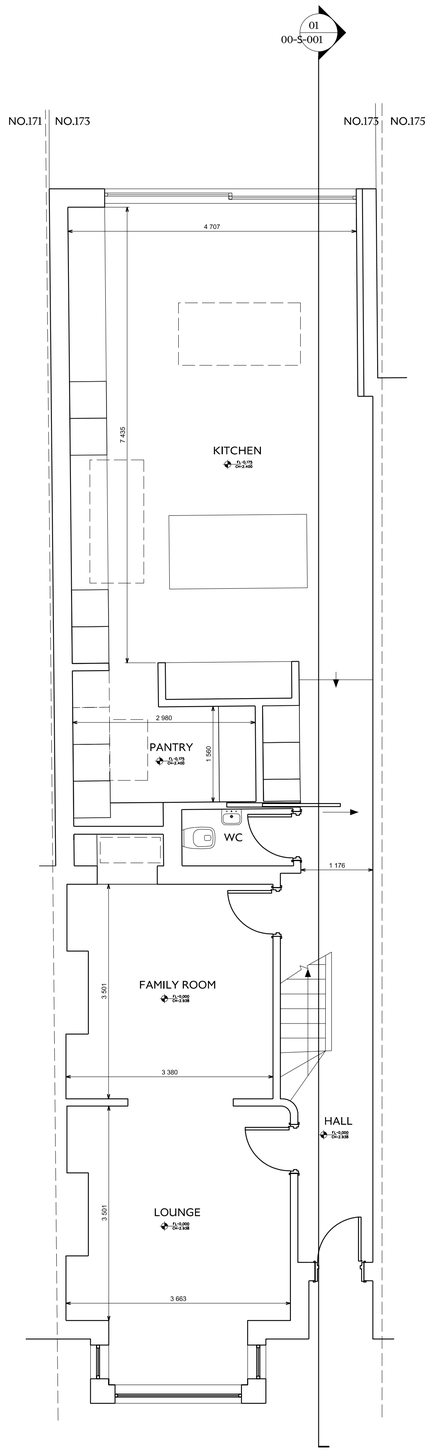

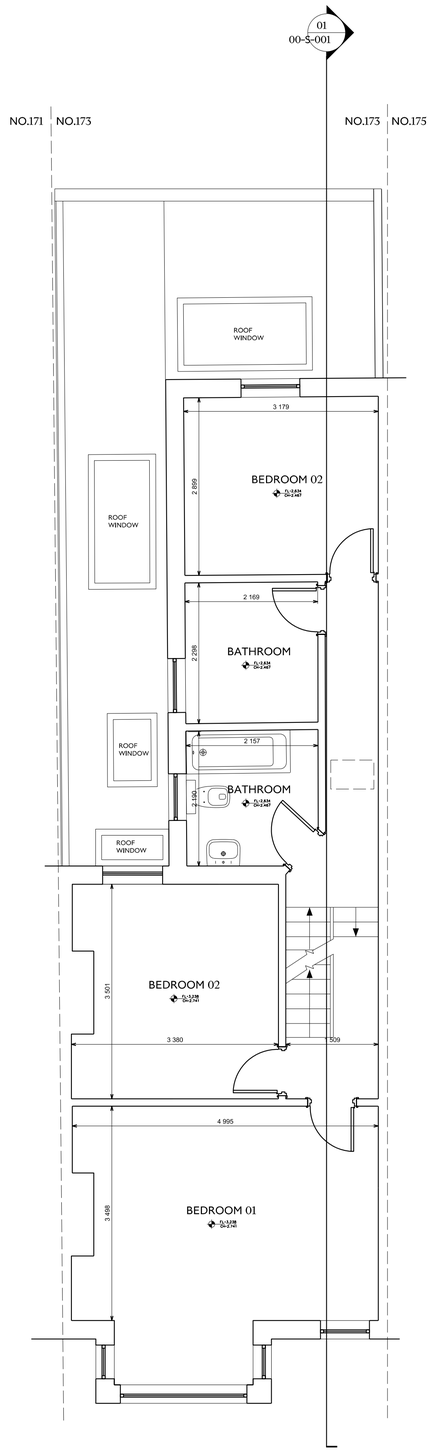

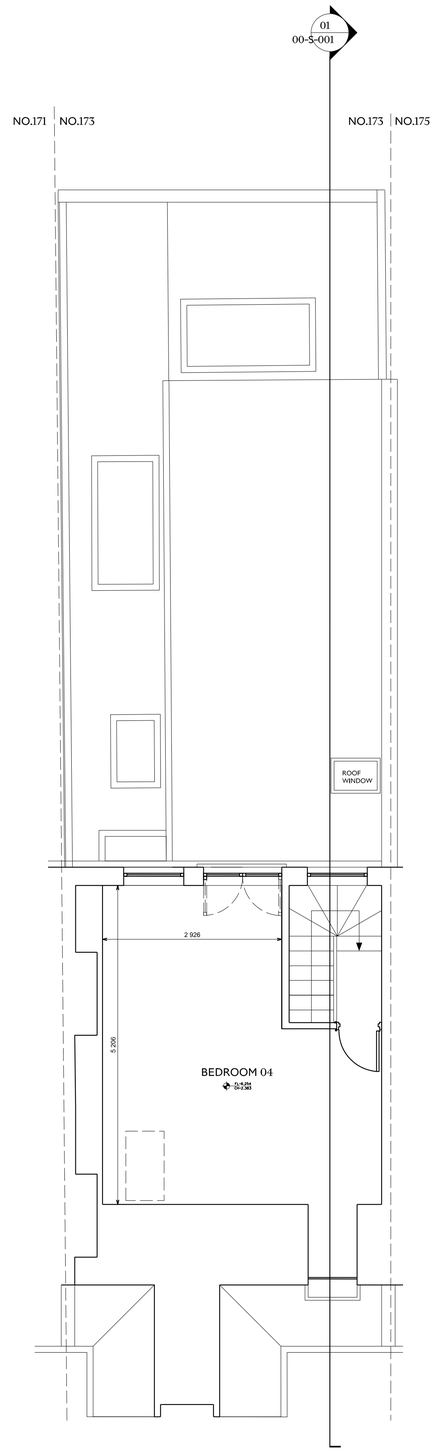

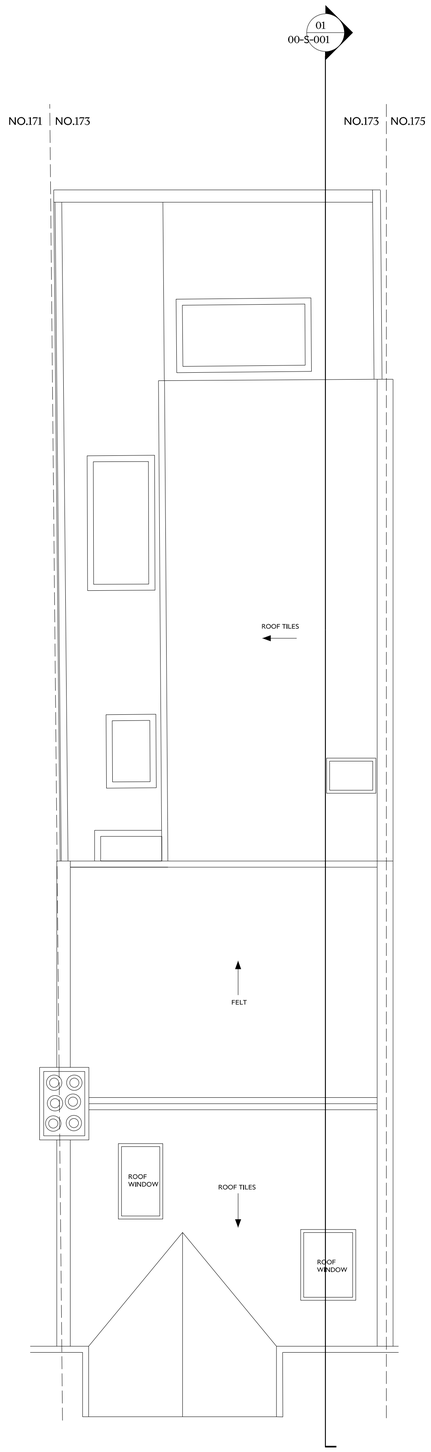

01 GROUND FLOOR PLAN

02 FIRST FLOOR PLAN

03 LOFT PLAN

04 ROOF PLAN

Ø m 1 2 3 4 5 6 7 8 9 10

DO NOT SCALE

THE CONTRACTOR IS TO CHECK AND VERIFY ALL BUILDING AND SITE DIMENSIONS, LEVELS AND SEWER INVERT LEVELS AT CONNECTION POINTS BEFORE WORK STARTS.

THIS DRAWING IS TO BE READ AND CHECKED IN CONJUNCTION WITH ENGINEERS AND OTHER SPECIALIST DRAWINGS.

THE DRAWING AND THE WORKS DEPICTED ARE THE COPYRIGHT OF STUDIO DJL AND MAY NOT BE REPRODUCED EXCEPT BY WRITTEN PERMISSION.

NOTES

TO BE READ IN CONJUNCTION WITH GA PLANS, SECTIONS AND ELEVATIONS.

THIS DRAWING HAS BEEN PREPARED SOLELY FOR PLANNING APPLICATION/ LAWFUL DEVELOPMENT CERTIFICATE AND BUILDING CONTROL AND IS NOT TO BE USED FOR ANY OTHER PURPOSE.

DIMENSIONS NOTED ARE INDICATIVE. ALL WALL, FLOOR AND ROOF THICKNESSES AND SETTING OUT TO BE CONFIRMED BY CONTRACTOR.

N

STUDIO DJL

REV	DATE	DESCRIPTION

173 Upland Road

STUDIO DJL
23 Hilldrop Road
BR1 4DB
Danny@studiodjl.com www.studiodjl.com

JOB 2335

DRG

EXISTING PLANS

DRG No 2335_DJL_00_P_001 REV -

SCALE 1:50@A1 1:100@A3 DATE 23-11-23

DRAWN BY DL INSPECTED BY

DRAWING STATUS PLANNING