Practical Foundations

CLIENT:
Emmanuel Ayamba

ADDRESS:
9, Edinburgh Rd,. Wellingborough, NN8 2HN England

DATE:
19/12/2023

DRAWING SHEET SIZE:
A3

DRAWING NUMBER:
1458 C - 03

REVISION: C
22/12/2023

Drawings and notes within this project are created and are property of Practical Foundations.
© Copyright

Milimeters to be used as a main measurement unit.

Scale 1:25 2m 1 0

Scale 1:50 4m 1 0

Scale 1:100 5m 2 0

Ground Floor Plan - Proposed 1:50

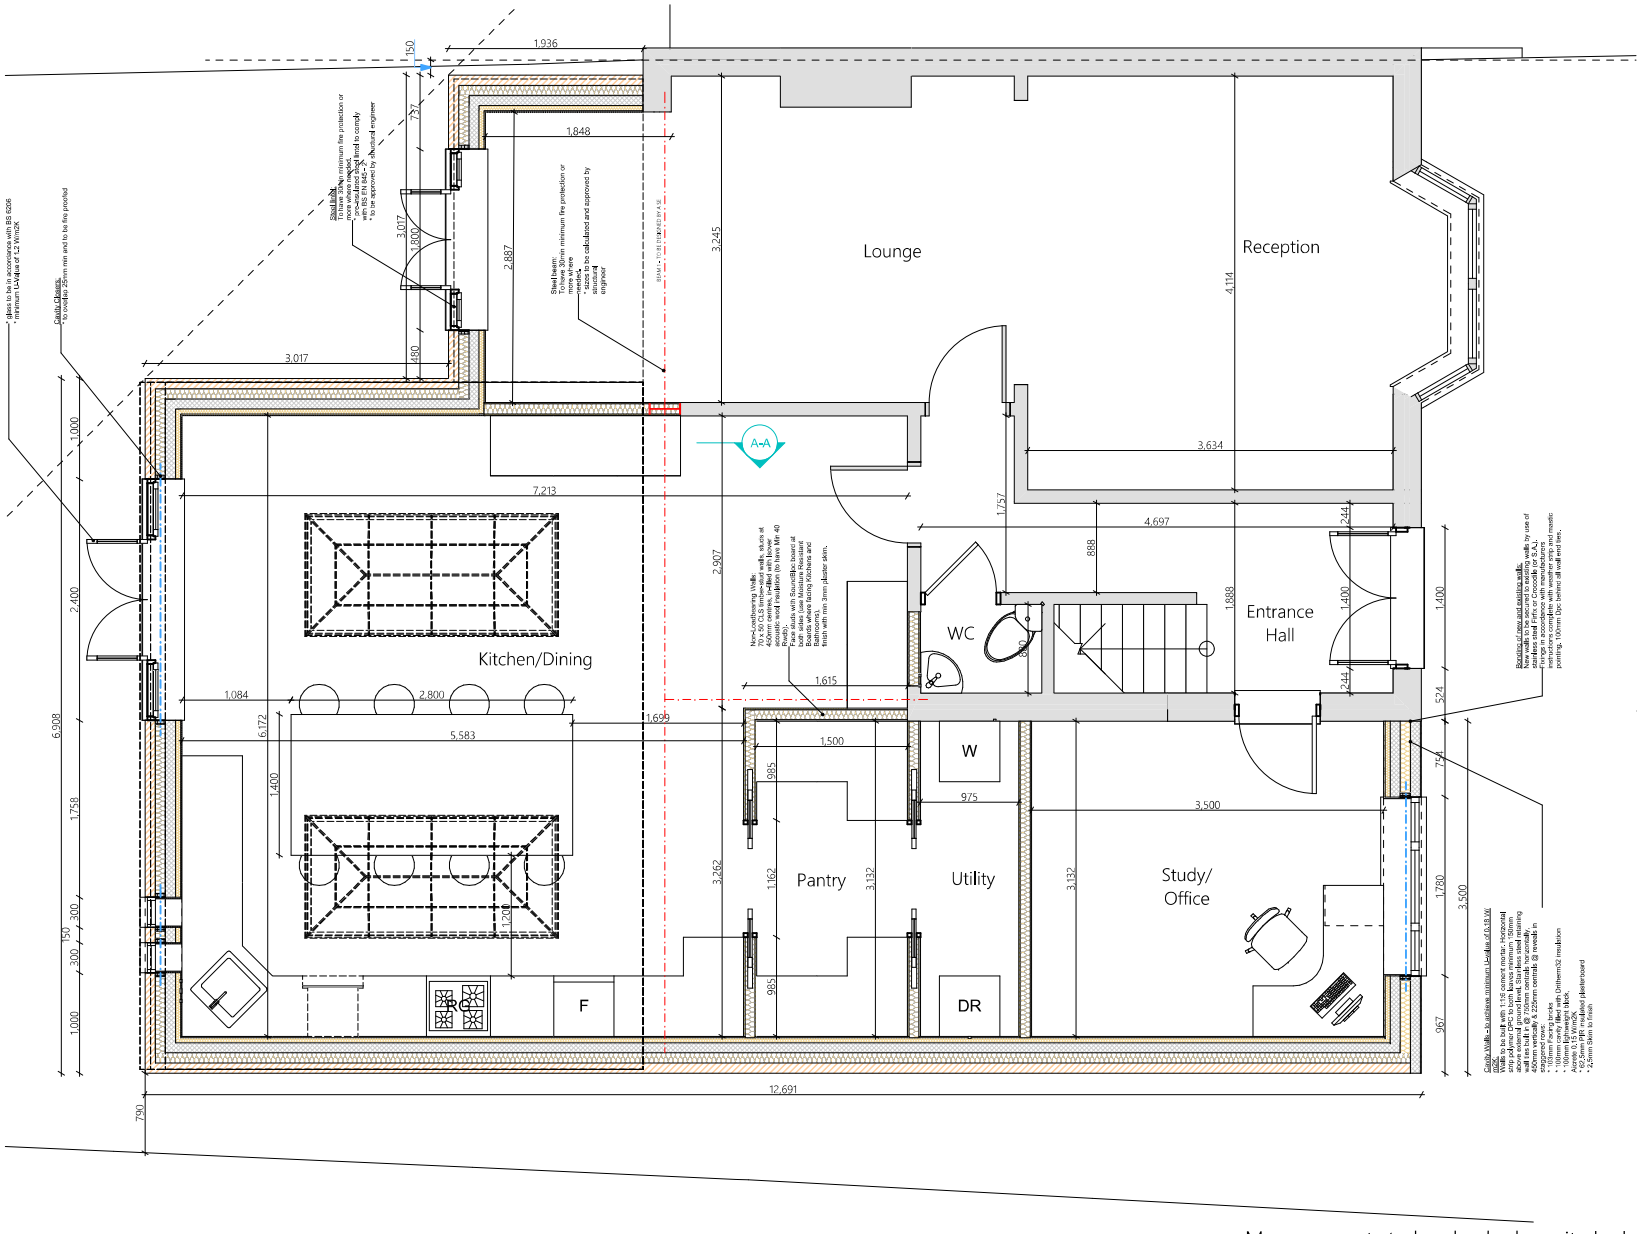

Measurements to be checked on site by builder.