Neighbour Notification

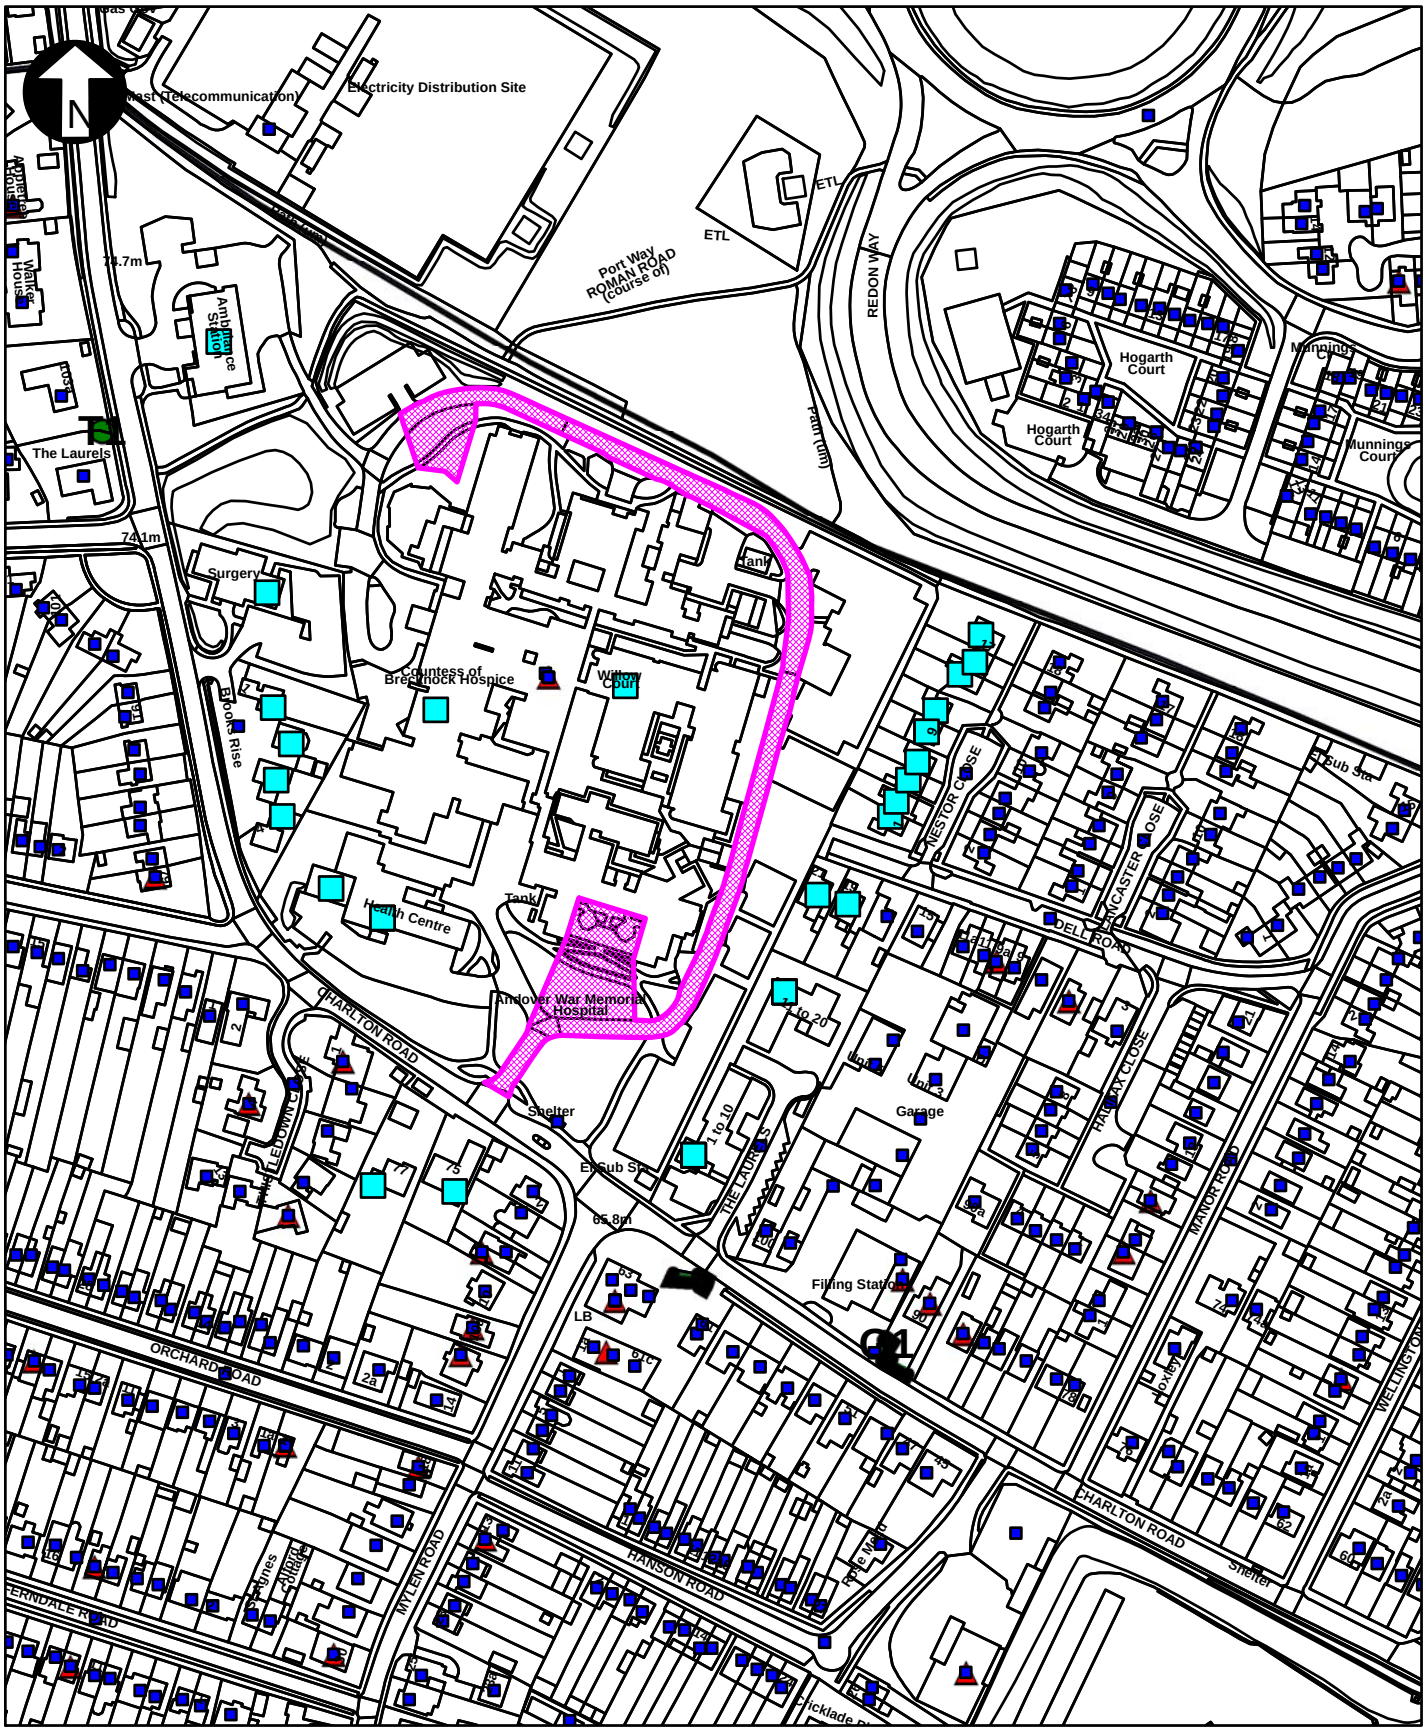

Site Plan

THIS PLOT IS REPRODUCED FROM ORDNANCE SURVEY MATERIAL WITH THE PERMISSION OF ORDNANCE SURVEY ONBEHALF OF THE CONTROLLER OF HER MAJESTY'S STATIONERY OFFICE © CROWN COPYRIGHT. UNAUTHORISED REPRODUCTION INFRINGES CROWN COPYRIGHTAND MAY LEAD TO PROSECUTION OR CIVIL PROCEEDINGS.

TEST VALLEY BOROUGH COUNCIL LICENCE No. 100024295 2014

Test Valley Borough Council

PLANNING AND BUILDING SERVICE
BEECH HURST WEYHILL ROAD
ANDOVER HAMPSHIRE SP10 3AJ
TEL: 01264 368000 FAX: 01264368199