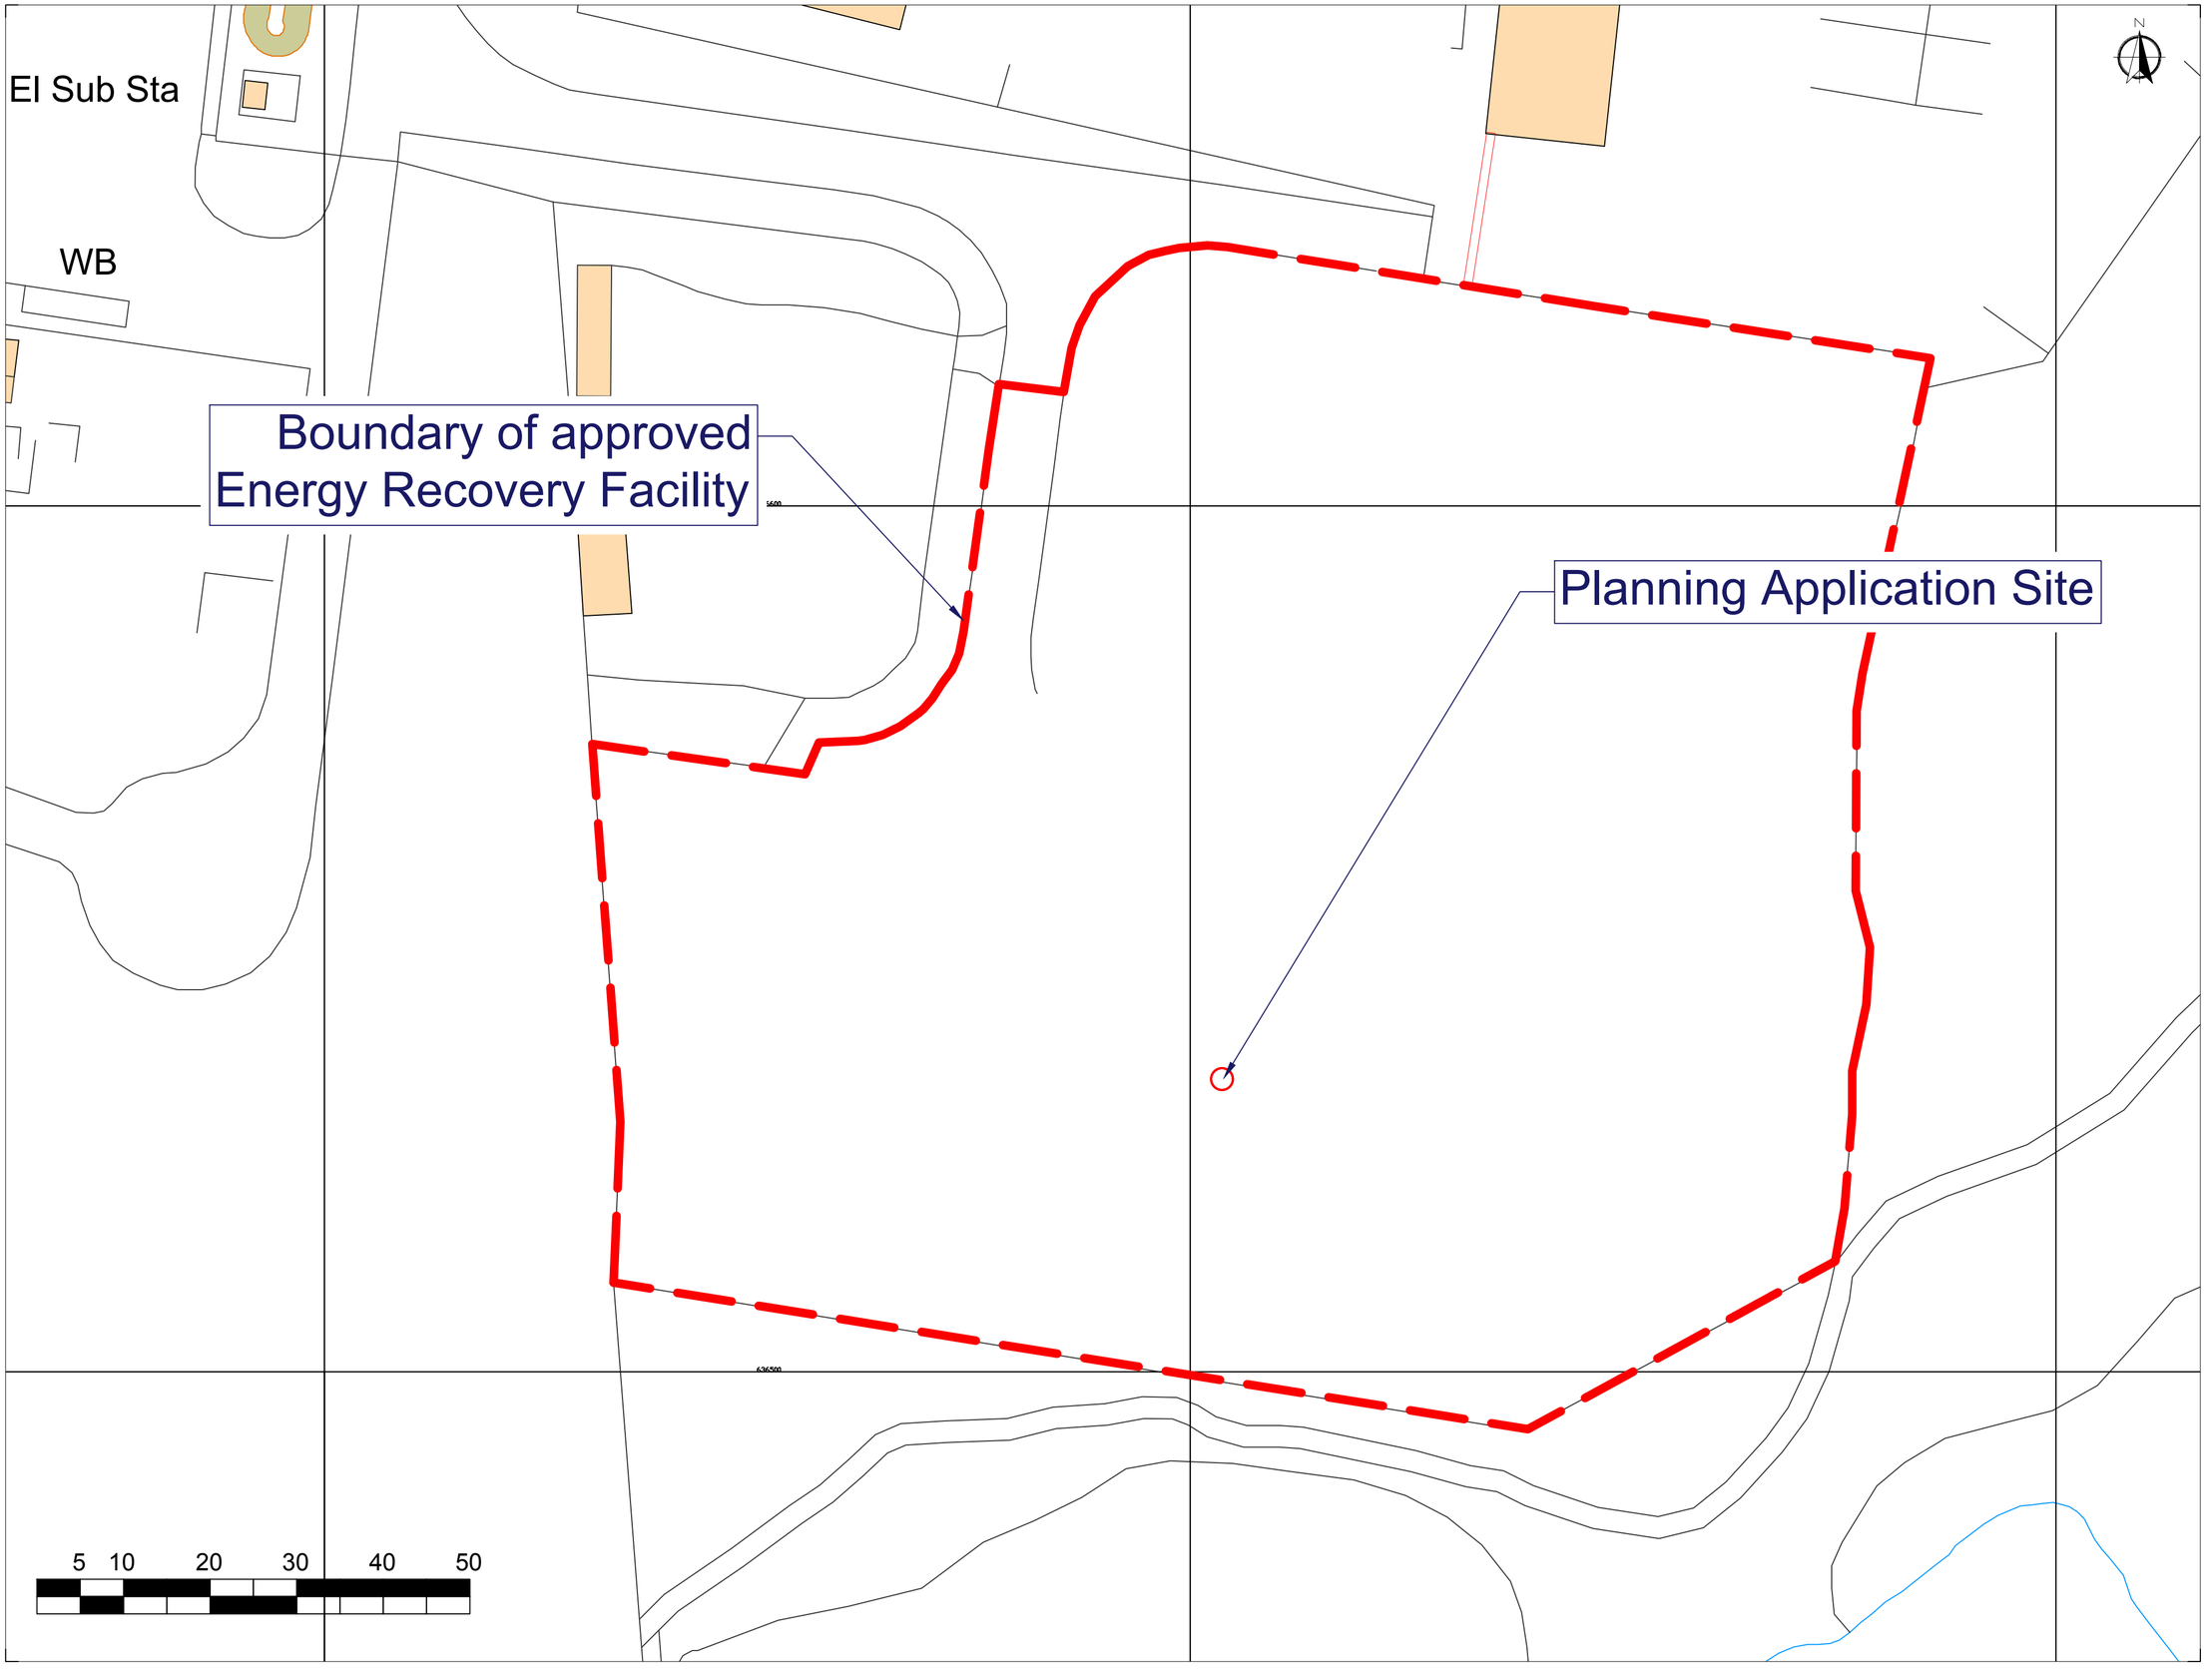

Key

Rev	Notes	Date
1	Added Conveyor	13-03-19

FOR PLANNING APPLICATION USE ONLY

DRAWINGS ARE EXCLUSIVELY FOR THE PURPOSES OF SUBMISSION IN SUPPORT OF A PLANNING APPLICATION. NOT TO BE USED FOR CONSTRUCTION, MEASUREMENTS OR DESIGN.

All dimensions must be verified on site. Figured dimensions override those scaled. Areas indicated on this drawing are for guidance only and should be checked on site.

The drawing is the property of Castellum Consulting, who reserve the Copyright; the drawing is issued on the condition that it is not copied, reproduced, retained or disclosed to any unauthorised person, either wholly or in part, without the express written consent of Castellum Consulting.

© 2024 Castellum Consulting. All rights reserved.
O.S. Map Copying License Number 100058752

CASTELLUM Consulting
www.castellumconsulting.co.uk

Oldhall ERF

Land at
Lowmac Alloys
Unit 22, Oldhall West
Industrial Estate,
Irvine, KA11 5AR

E1-02-02-24-02 Site Plan

04 January 2024

1:500 at A2