LOCATION PLAN

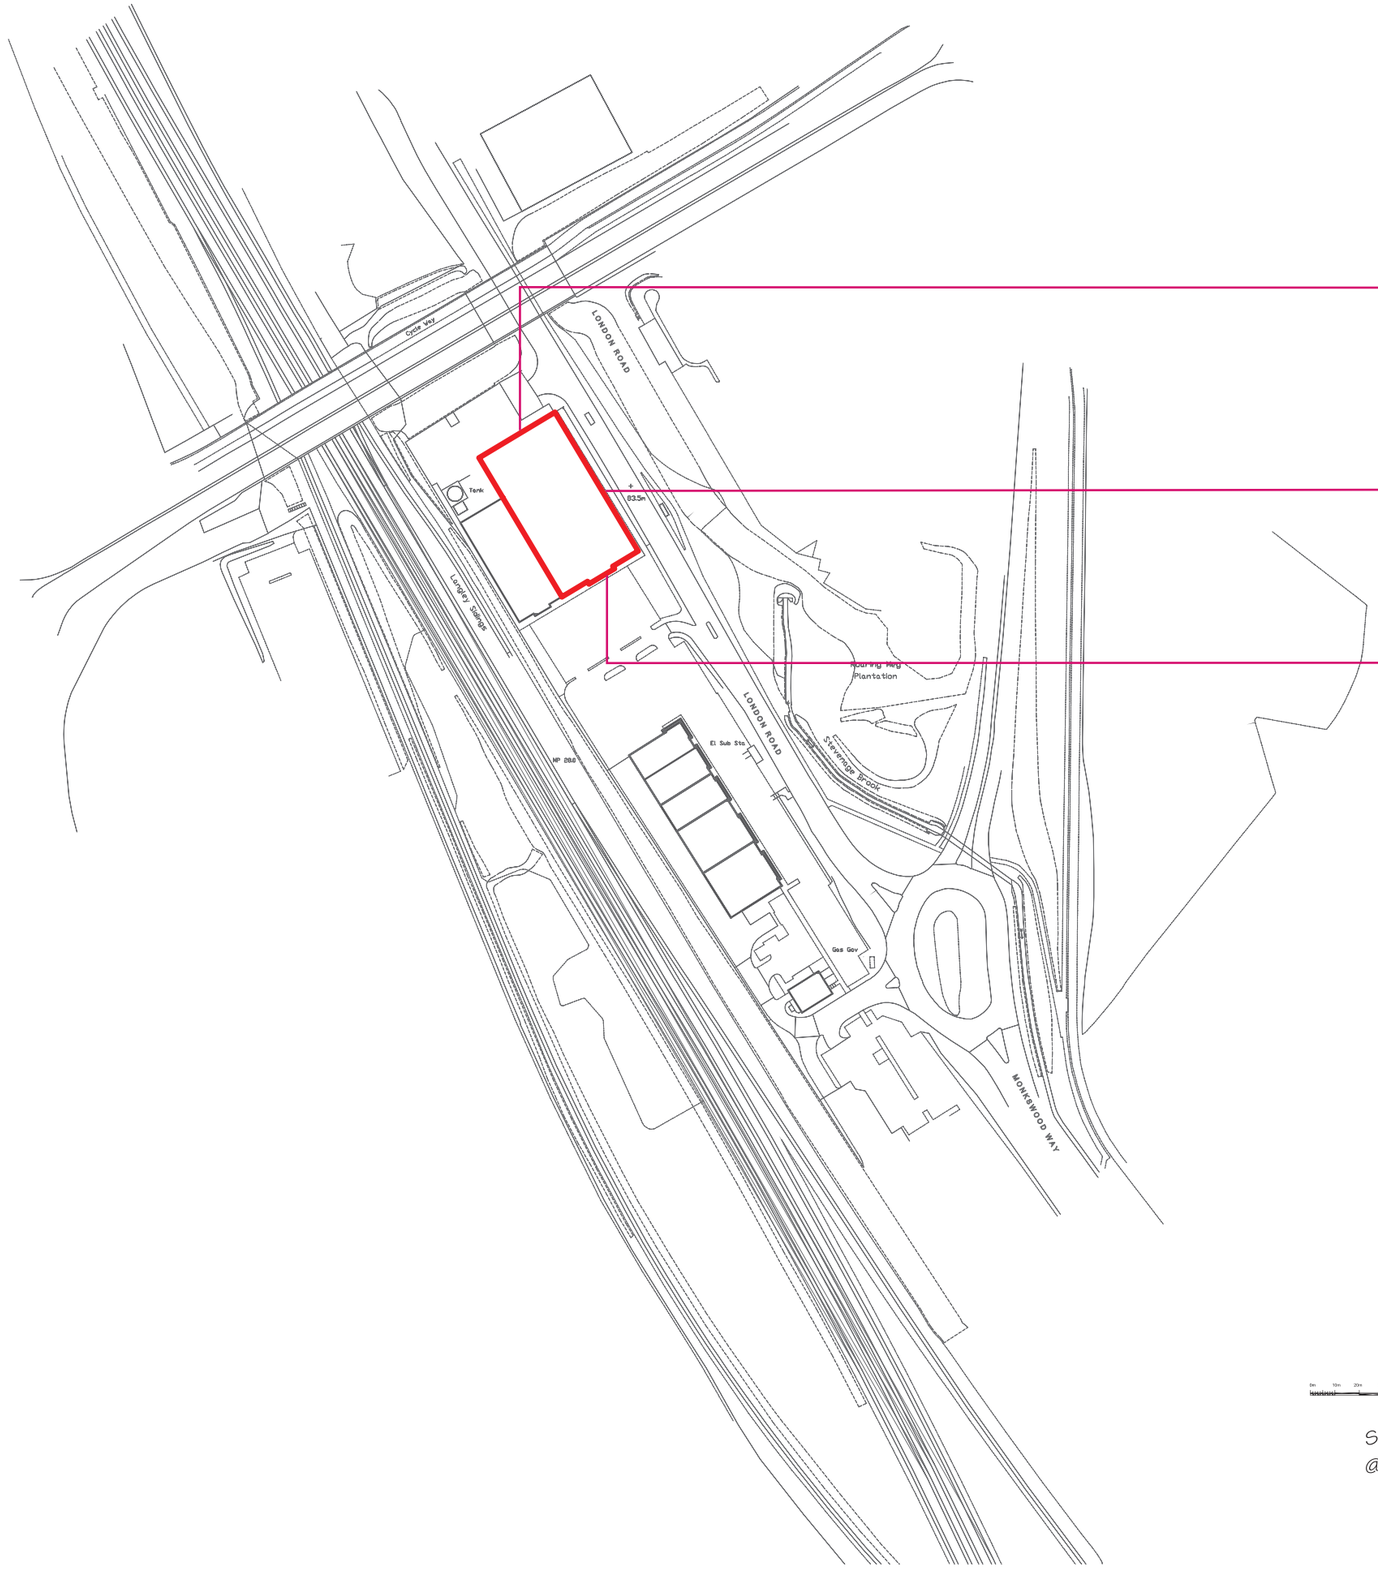

REAR ELEVATION

LONDON ROAD ELEVATION

FRONT ELEVATION

N

SCALE 1 : 2500
@A3

ANY COLOURS SHOWN ARE INDICATIVE ONLY AND ARE NOT TRUE REPRESENTATIONS OF THE FINISHED PRODUCT.

THIS DRAWING IS THE PROPERTY OF BENSON SIGNS LIMITED COPYRIGHT IS RESERVED BY THEM AND IS ISSUED ON THE CONDITION THAT IT IS NOT COPIED OR DISCLOSED BY OR TO ANY UNAUTHORISED PERSONS WITHOUT PRIOR CONSENT IN WRITING OF BENSON SIGNS LIMITED.

CLIENT	JOB
SURE STORE	UNIT 3, Roebuck Retail Park, London Rd, Stevenage SG1 1XZ

DATE	SCALE	DRAWN	REV.	DWG No.
17 . 01 . 2024	AS SHOWN @ A3	J.B.		30557 PLAN

BENSON SIGNS

Tel: 0151-298 1567 • www.benson-signs.co.uk • info@benson-signs.co.uk • 96-98 Great Howard Street, Liverpool, L3 7AX