SCALE BAR
SCALE 1:100

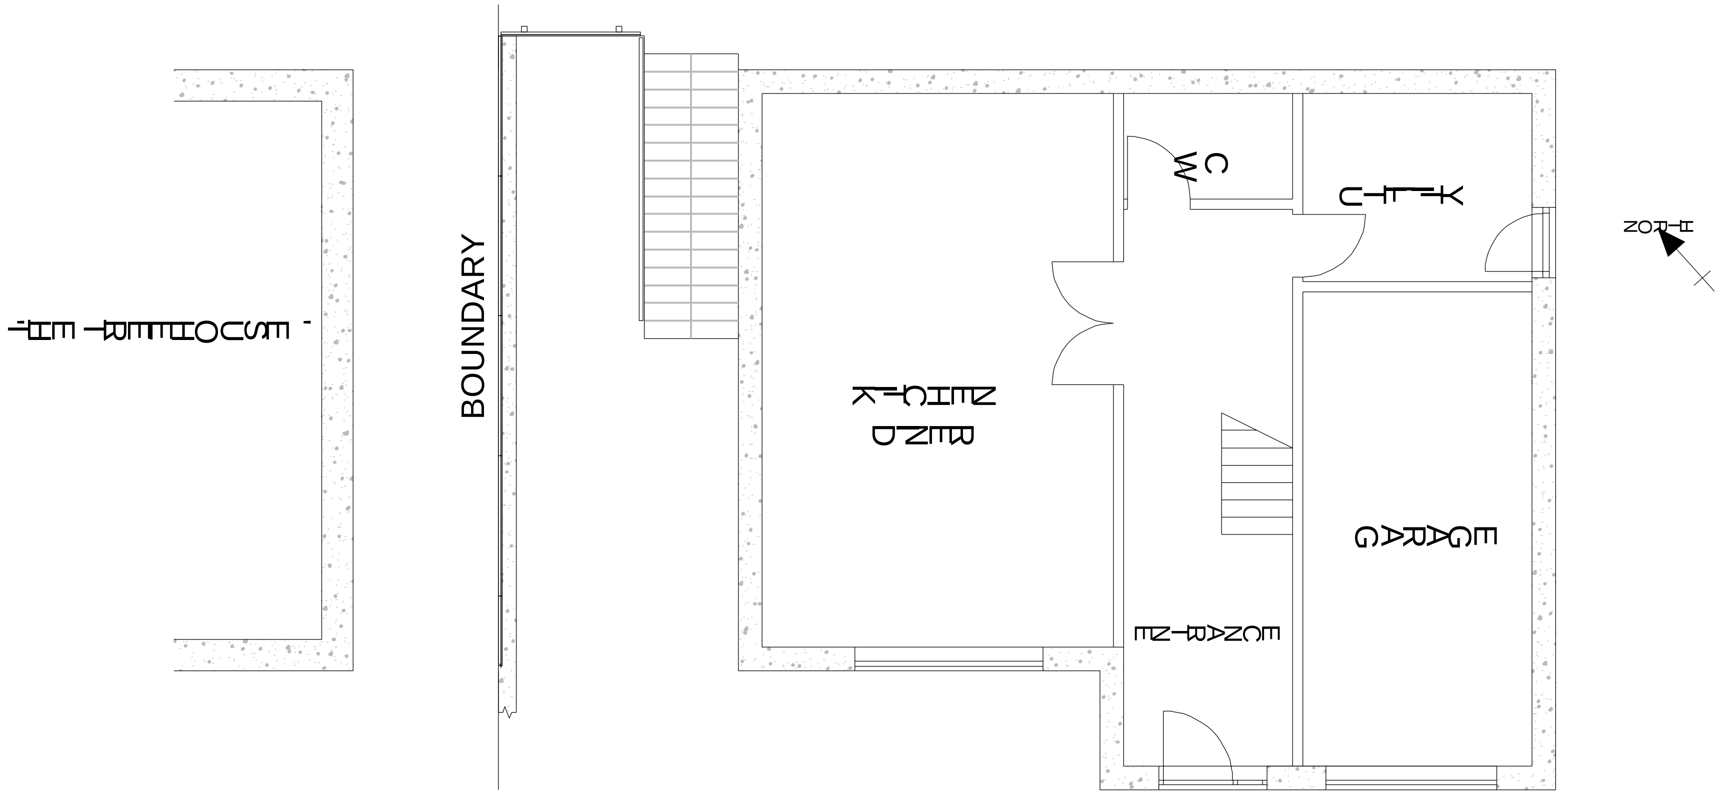

EXISTING GROUND FLOOR PLAN

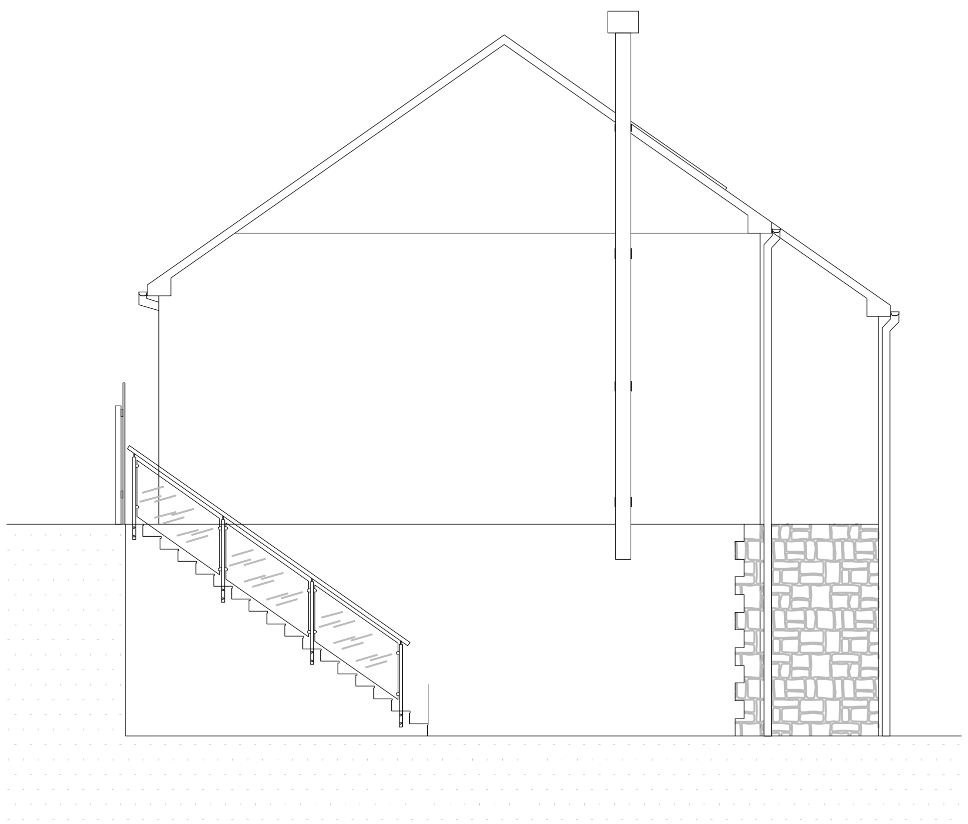

EXISTING SOUTH EAST ELEVATION

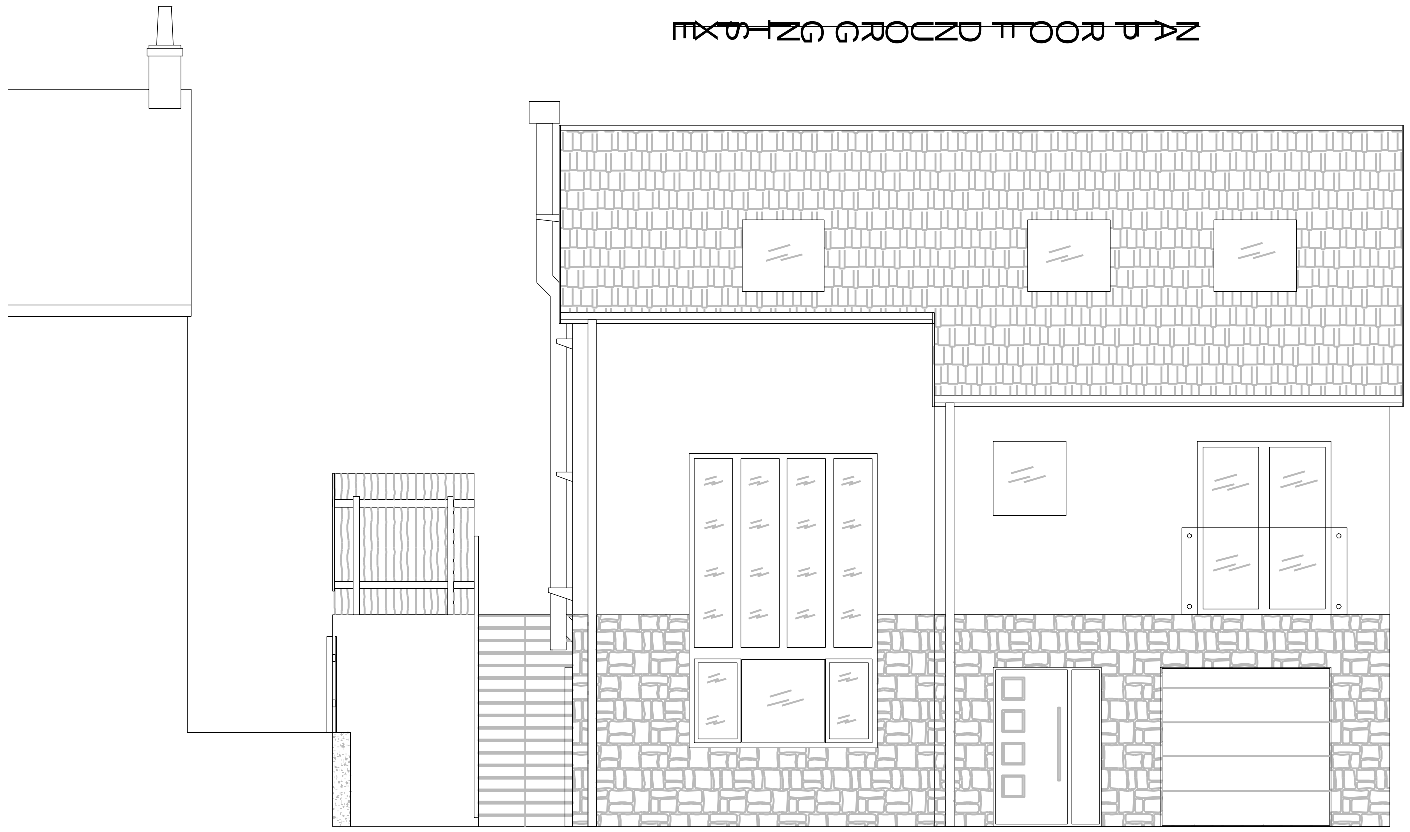

EXISTING SOUTH WEST ELEVATION

DRAWN BY K BASKOTT DATE 11/4/2023	PERSONNEL DOOR TO NORTH WEST ELEVATION OF: AROHA CARBEAN ST AUSTELL CORNWALL PL26 8XH	ORIGINAL SCALE
		PAPER SIZE A3
		BAKER PLANNING & STRUCTURAL
	CUSTOMER MR. T BURNETT	23.06.02 — REVISION