Colin Orchard
WOODSTOCK DESIGN LTD
Planning | Building Control | Structural Calculations
7 Ballantyne Drive, Kingswood, Surrey KT20 6EA
Mobile: 07710 566498
e. colinorchard2@gmail.com

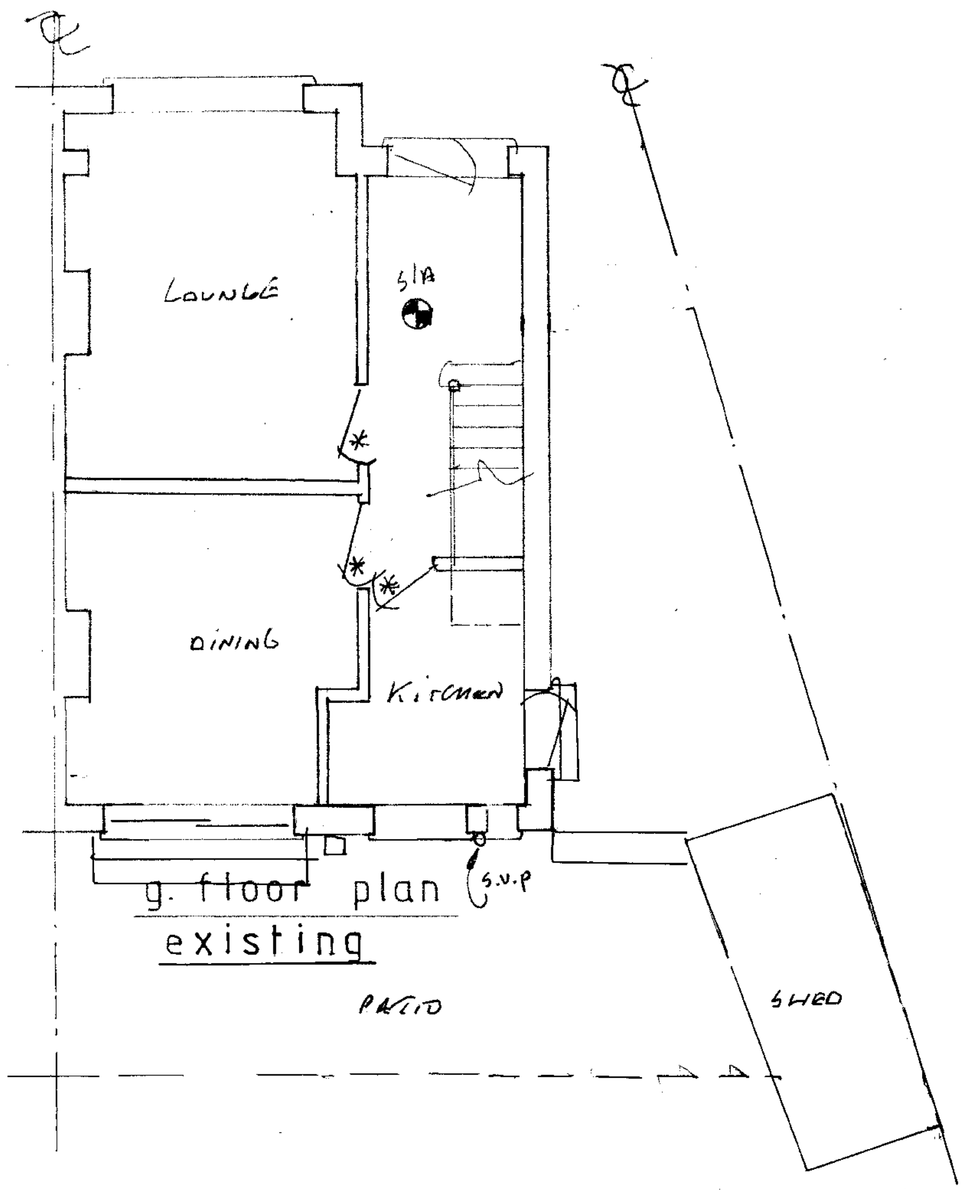

g. floor plan existing

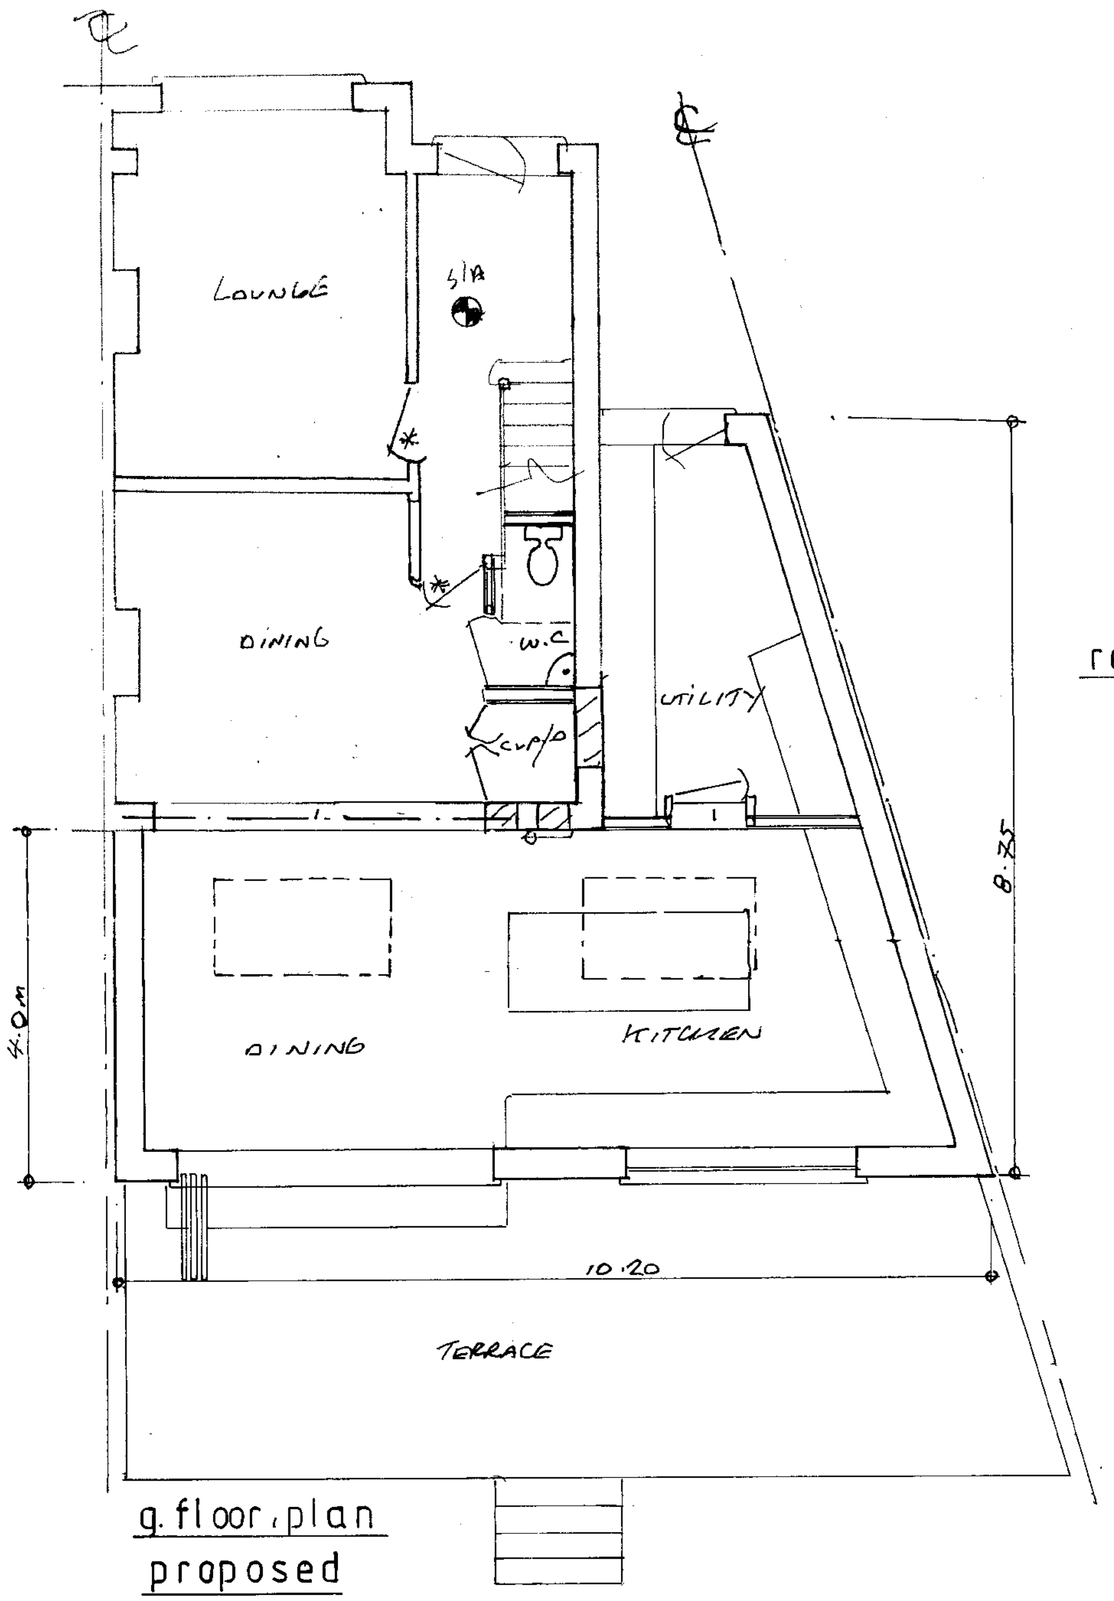

g. floor plan proposed

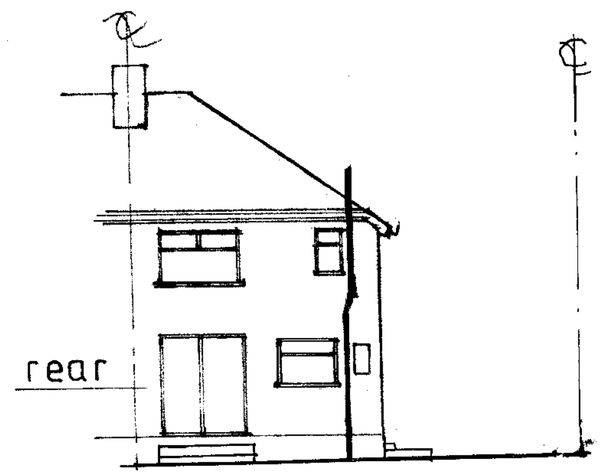

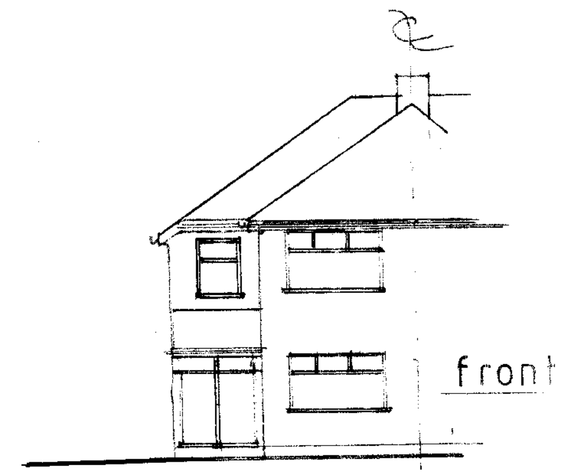

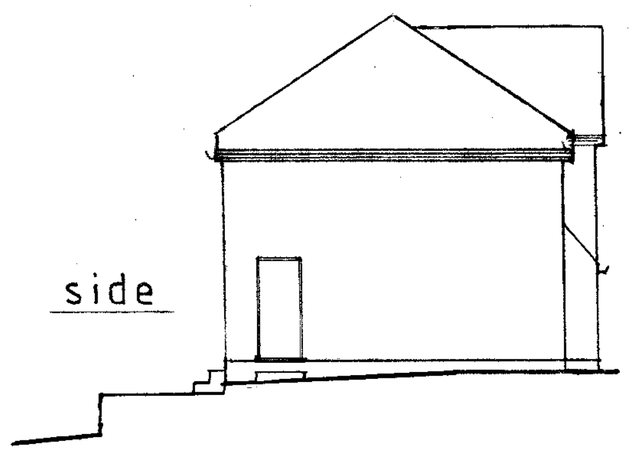

existing elevations

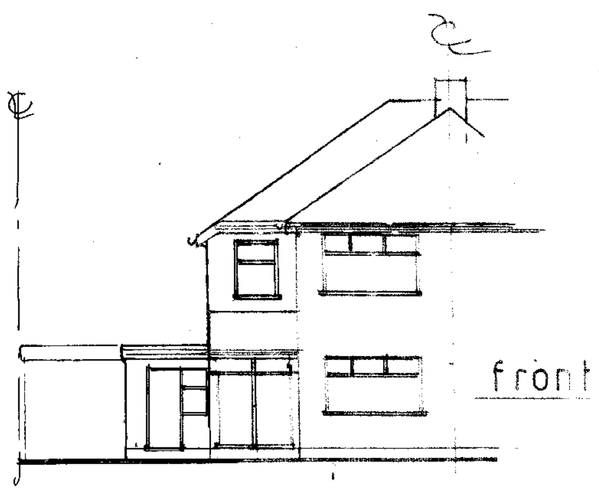

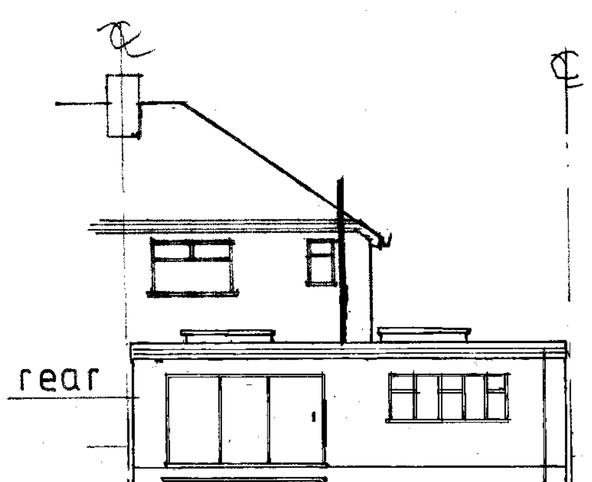

NOTE:
ALL EXTERNAL MATERIALS TO MATCH EXISTING

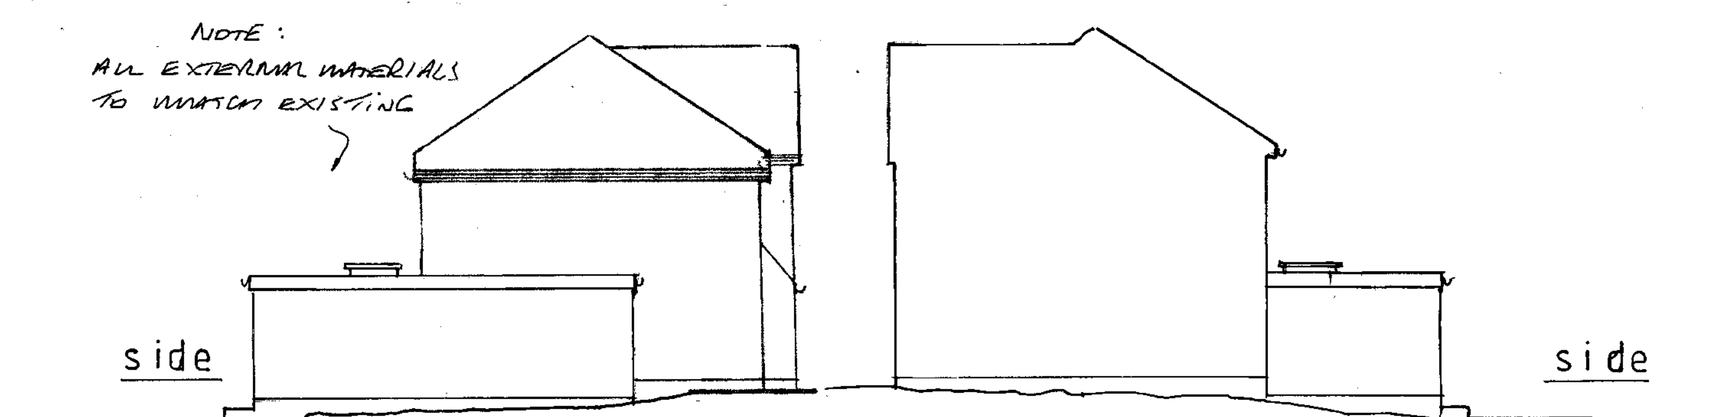

proposed elevations

A		
	Date	Revisions

© copyright

0 1 2 3 4 5 6 7 8
Scale bar 1:100 on A1 paper

0 1 2 3 4
Scale bar 1:50 on A1 paper

Client
HANNAH MILLS
SCOTT BADDOCK

Job Title
4 WOODLANDS GROVE
COULSDON
CR5 3AJ.

Drawing Title
PROPOSED SINGLE STOREY REAR/SIDE EXTENSION

Scale 1:50 1:100

Date JUNE 23 | Drawn by MB

Drg. No. CD/5.B/02 | Rev.

594 x 841mm A1