PROPOSED FLOOR PLANS

Scale(s) as shown @ A1

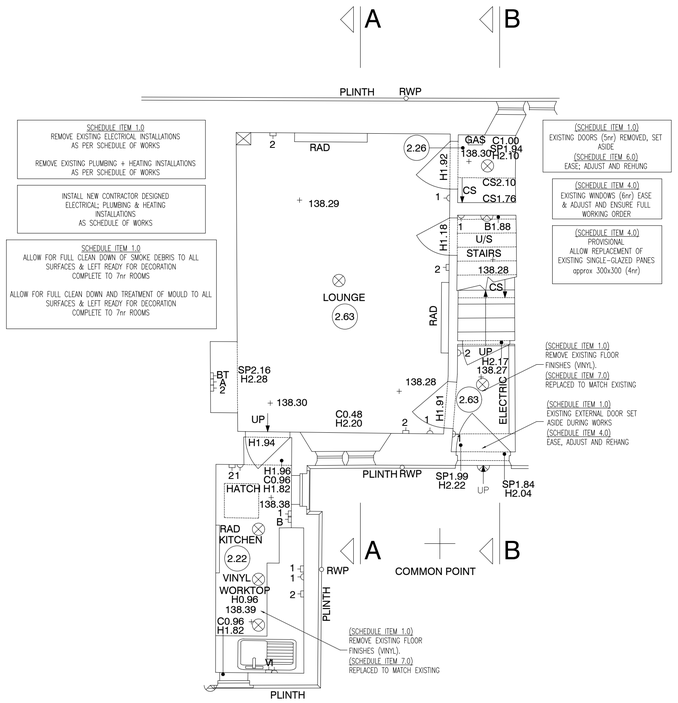

Ground Floor Level
Proposed
Scale 1:50

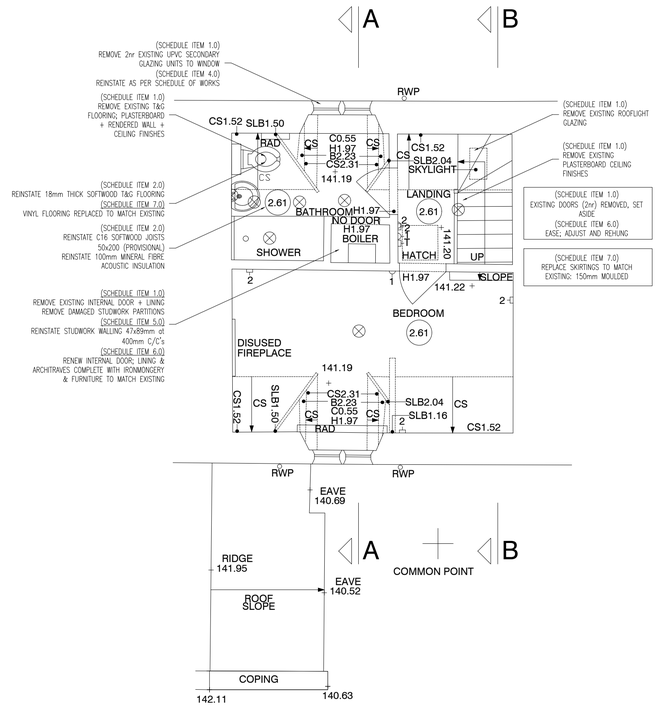

First Floor Level
Proposed
Scale 1:50

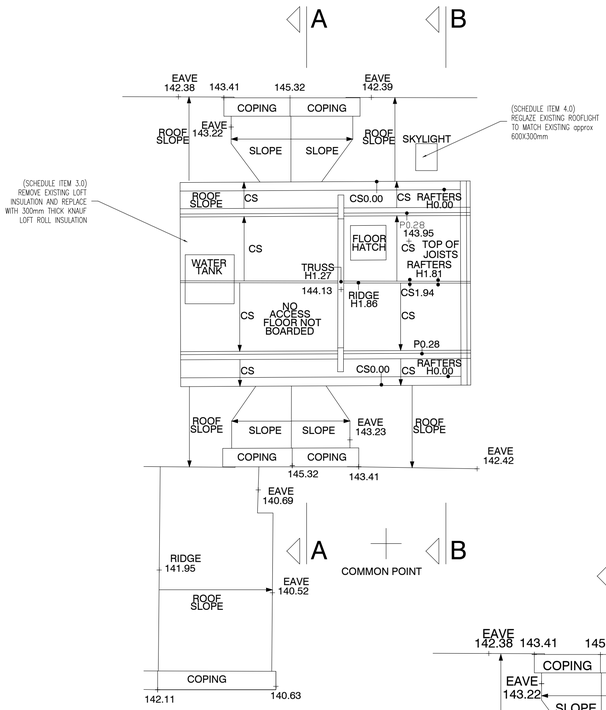

Loft Space
Proposed
Scale 1:50

SCHEDULE ITEM 7.0
WALL FINISHES: LIME PLASTER;THREE COAT WORK

DUBBING OUT EXISTING WALLS; OVER 300 WIDE; PREMIXED; WELL HAIRED COURSE NON HYDRAULIC LIME PUTTY PLASTER SUITABLE FOR BASE COAT (CORNISH LIME CLM28 OR SIMILAR)

12.5mm GYPROC WALLBOARD;SCREW FIXING– A/C (TO INTERNAL STUDWORK PARTITIONS)

SKIM PLASTER FINISH; 2 COAT WORK; TO NEW WALLS; SKIM ANGLE BEAD
CERAMIC WALL TILING : 6m²

SCHEDULE ITEM 7.0
CEILING FINISHES: LATH & PLASTER

SAWN LARCH LATH; FIXED TO UNDERSIDE JOISTS; LEFT READY FOR PLASTER FINISH WITH STAINLESS STEEL FIXINGS,6mm SPACING

CEILING; TO LATHS; PREMIXED; WELL HAIRED COURSE + FINE NON HYDRAULIC LIME PUTTY PLASTER SUITABLE FOR BASE COAT (CORNISH LIME CLM28 OR SIMILAR), APPLIED TO LATHS WITH GOOD KEYS

BLUE GRIT BONDING SEALER; TO EXISTING CEILINGS + SKIM PLASTER FINISH; 2 COAT WORK;
PROVISIONAL (4nr²)

SCHEDULE ITEM 8.0
DECORATIONS

EMULSION PAINTING TO WALLS + CEILINGS
(WALLS: COLOURS / CEILINGS: WHITE)
1 MIST & 2 FULL COATS; DULUX

GLOSS PAINT – PREPARE AND APPLY 1 UNDERCOAT, 1 GLOSS COAT TO GENERAL SURFACES
(INCLUDING SKIRTINGS; ARCHITRAVES; DOOR LININGS; INTERNAL + EXTERNAL DOORS; WINDOW CILLS; WINDOWS & HANDRAILS)

MASONRY PAINTING; BEEK SYSTEM
1 MIST & 2 FULL COATS; TO LIME PLASTER APPLIED TO PLASTER WALLS & CEILING

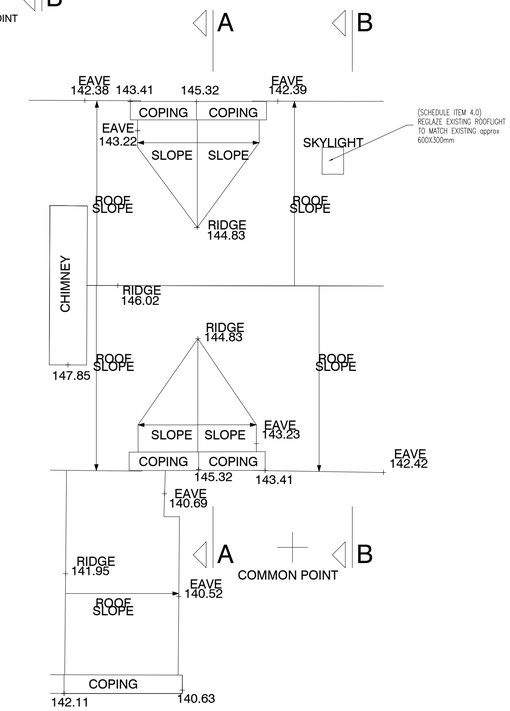

Roof Plan
Proposed
Scale 1:50

Revision	Date	Revision Details
Rev. A	–	-
Rev. B	–	-
Rev. C	–	-
Rev. D	–	-
Rev. E	–	-
Rev. F	–	-
Rev. G	–	-
Rev. H	–	-
Rev. I	–	-
Rev. J	–	-

CLIENT: Shepton Mallet Untd Charities
14 Church Lane, Shepton Mallet,
Somerset,
BA4 5LE

Drawn: LTD | Checked: –

STATUS:
Subject to client approval

NOTE : FIGURED DIMENSIONS TO BE WORKED FROM ONLY. REPORT ANY DISCREPANCIES TO THE SURVEYOR BEFORE PROCEEDING. DO NOT SCALE DRAWING.

© Copyright

Notes:

Scale Bar 1:100

Scale Bar 1:500

Scale Bar 1:1250

sedgwick.
SEDGWICK INTERNATIONAL LTD
Solent House, 1460 Parkway, Whiteley, Fareham, PO15 7AF
Tel: 01489 567 635, Email : info@uk.sedgwick.com
www.sedgwick.com/uk

14 Church Lane, Shepton Mallet,
Proposed Floor Plans

Scale: As Indicated	Date : Jan 24	Rev
Drawing Number : 9964633_004		-