


## 7 EXISTING GROUND FLOOR PLAN
1 : 100

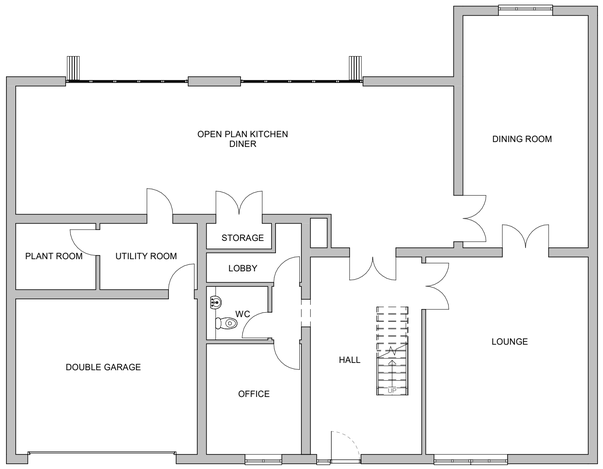


## 6 EXISTING FIRST FLOOR PLAN
1 : 100



## 8 EXISTING ROOF PLAN
1 : 100




## 1 EXISTING FRONT ELEVATION
1 : 100

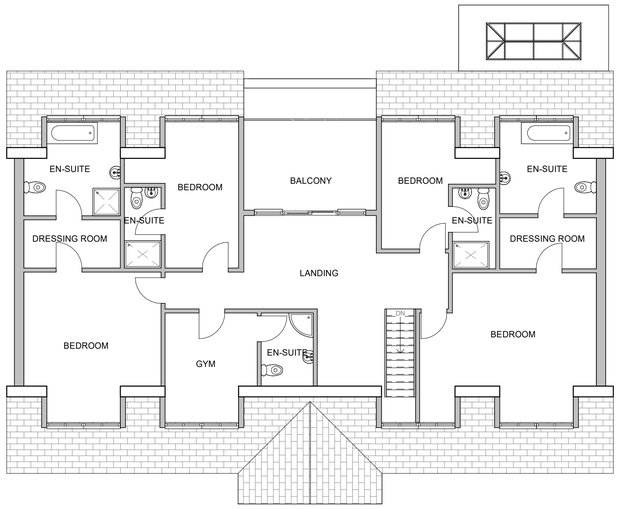


## 3 EXISTING SIDE ELEVATION 1
1 : 100
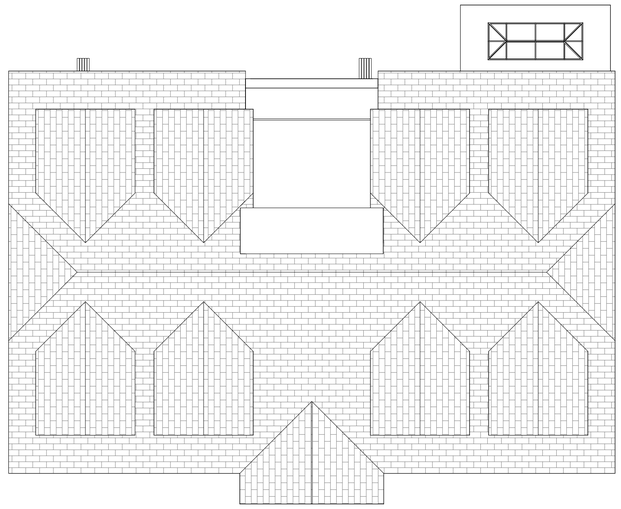
## 2 EXISTING REAR ELEVATION
1 : 100

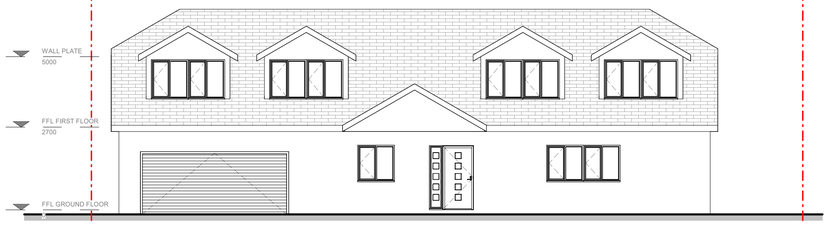


## 4 EXISTING SIDE ELEVATION 2
1 : 100

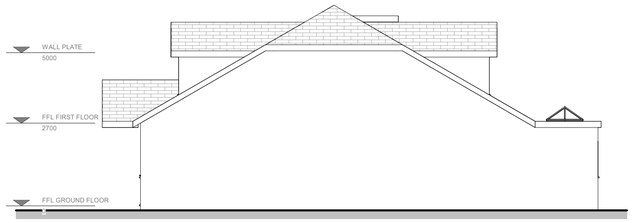


## 5 SITE LOCATION PLAN
1 : 1250

0 1m 2m 3m 4m 5m 6m 7m 8m 9m 10 m
scale 1:100

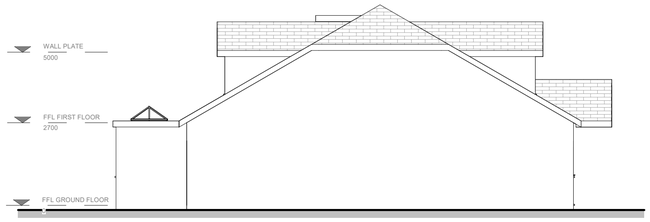0 25m 50m 75m 100m 125m
scale 1:1250


DLM architectural design

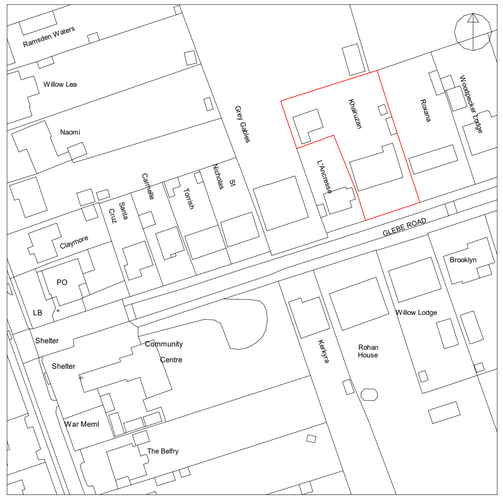Email ; deanmcleoddesign@hotmail.co.uk

Tel ; 07733 764035

CIAT CHARTERED PRACTICE


PLANNING STAGE


This drawing is copyright of MILL ARCHITECTURE and is not to be reproduced or copied without permission from the author.

This drawing is prepared solely for design and planning submission purposes. It is not intended or suitable for either Building Regulations or Construction purposes and should not be used for such.

**MAIN ROOF EXTENSION TO CREATE HABITABLE SPACE, CAR PORT WITH BALCONY, TWO STOREY FRONT PORCH, ROOF CANOPY TO REAR, NEW WINDOWS AND DOORS, OUTBUILDING**

**KHAIRUZAN, GLEBE ROAD, RAMSDEN HEATH, CM11 1RJ**

**EXISTING PLANS AND ELEVATIONS**

| No | Description | Date |
|---|---|---|
| | | |
| | | |
| | | |
| | | |
| | | |
| | | |
| | | |

Revisions

Drawn by Author

As indicated @ Sheet Size A1

**1175-001**