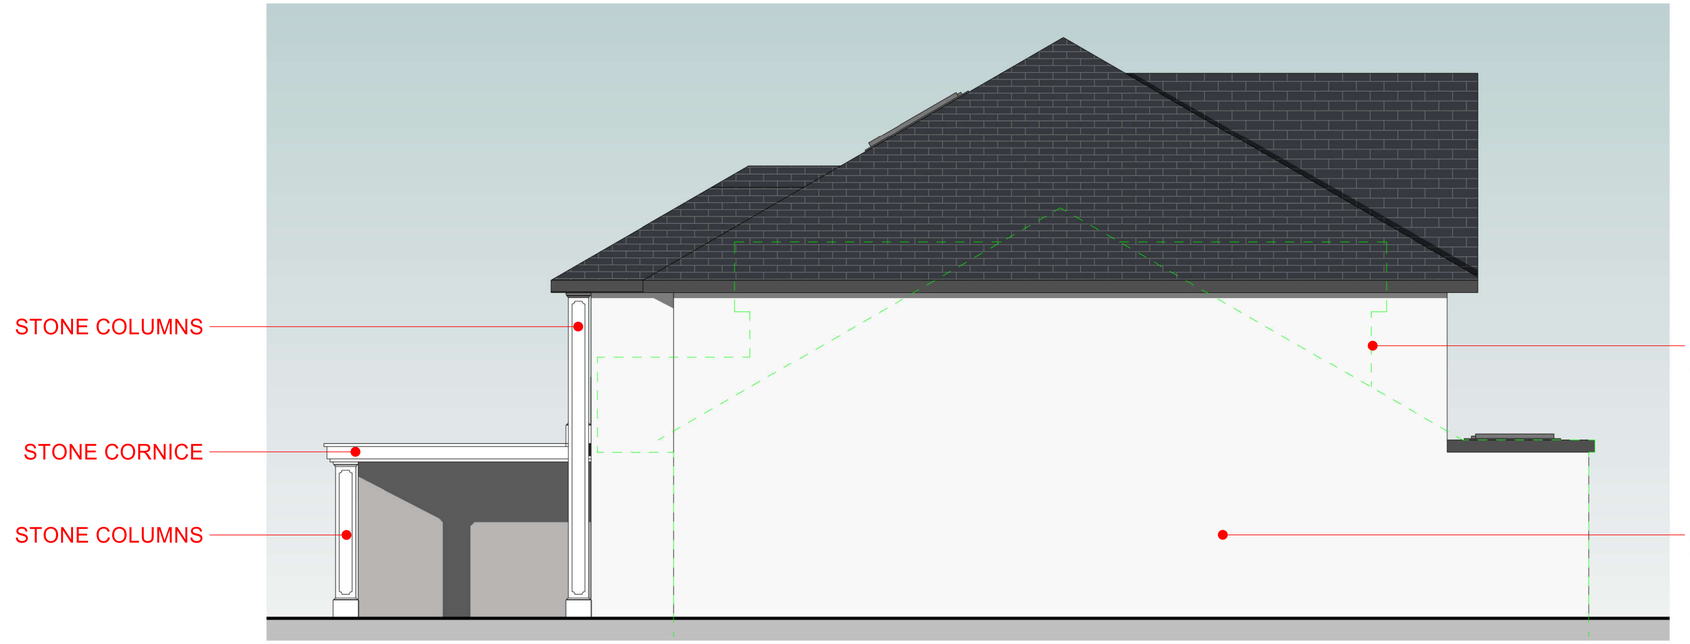

1 PROPOSED SIDE ELEVATION 1
1 : 50

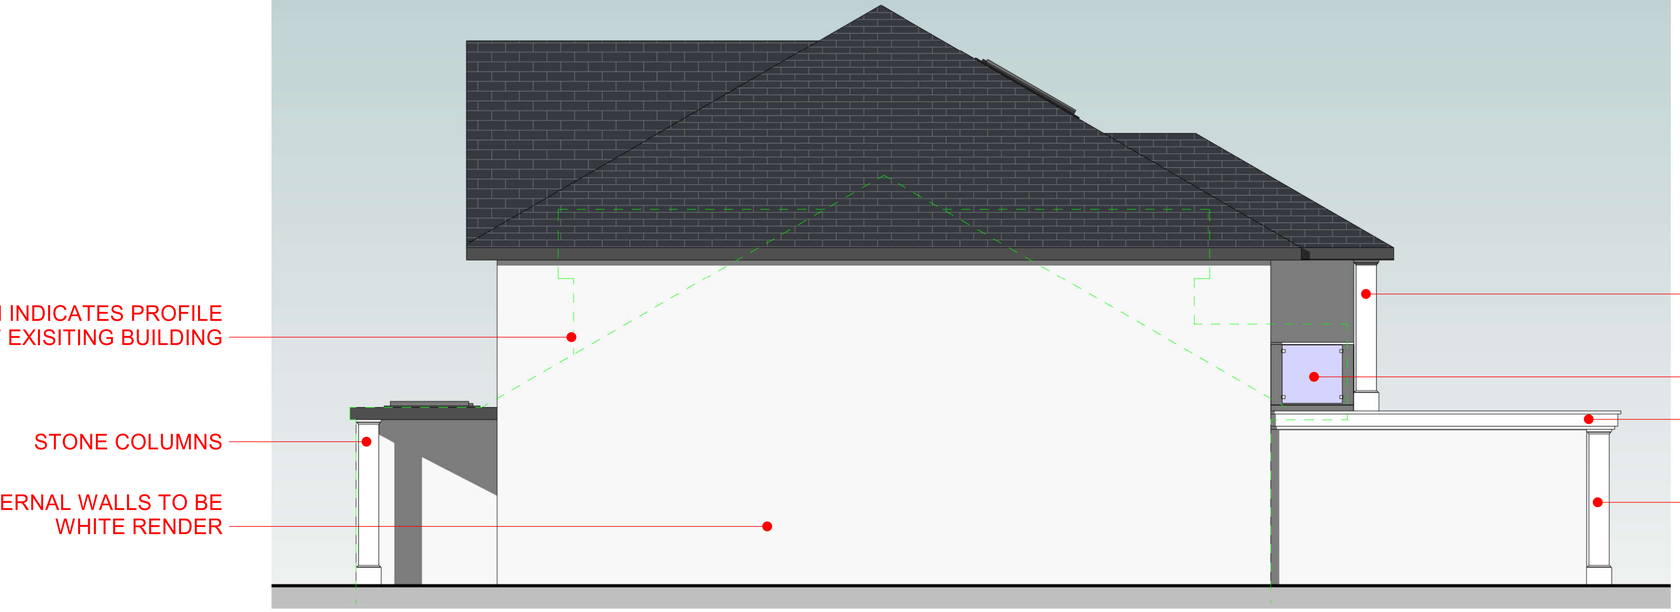

2 PROPOSED SIDE ELEVATION 2
1 : 50

0 1m 2m 3m 4m 5m
scale 1:50

D L M
architectural design
Email ; deanmcleoddesign@hotmail.co.uk
Tel ; 07733 764035
CIAT CHARTERED PRACTICE

PLANNING STAGE

This drawing is copyright of MILL ARCHITECTURE and is not to be reproduced or copied without permission from the author.
This drawing is prepared solely for design and planning submission purposes. It is not intended or suitable for either Building Regulations or Construction purposes and should not be used for such.

MAIN ROOF EXTENSION TO CREATE HABITABLE SPACE, CAR PORT WITH BALCONY, TWO STOREY FRONT PORCH, ROOF CANOPY TO REAR, NEW WINDOWS AND DOORS, OUTBUILDING

KHAIRUZAN, GLEBE ROAD, RAMSDEN HEATH, CM11 1RJ

PROPOSED SIDE ELEVATIONS

No	Description	Date

Revisions

Drawn by Author

1 : 50 @ Sheet Size A1

1175-007