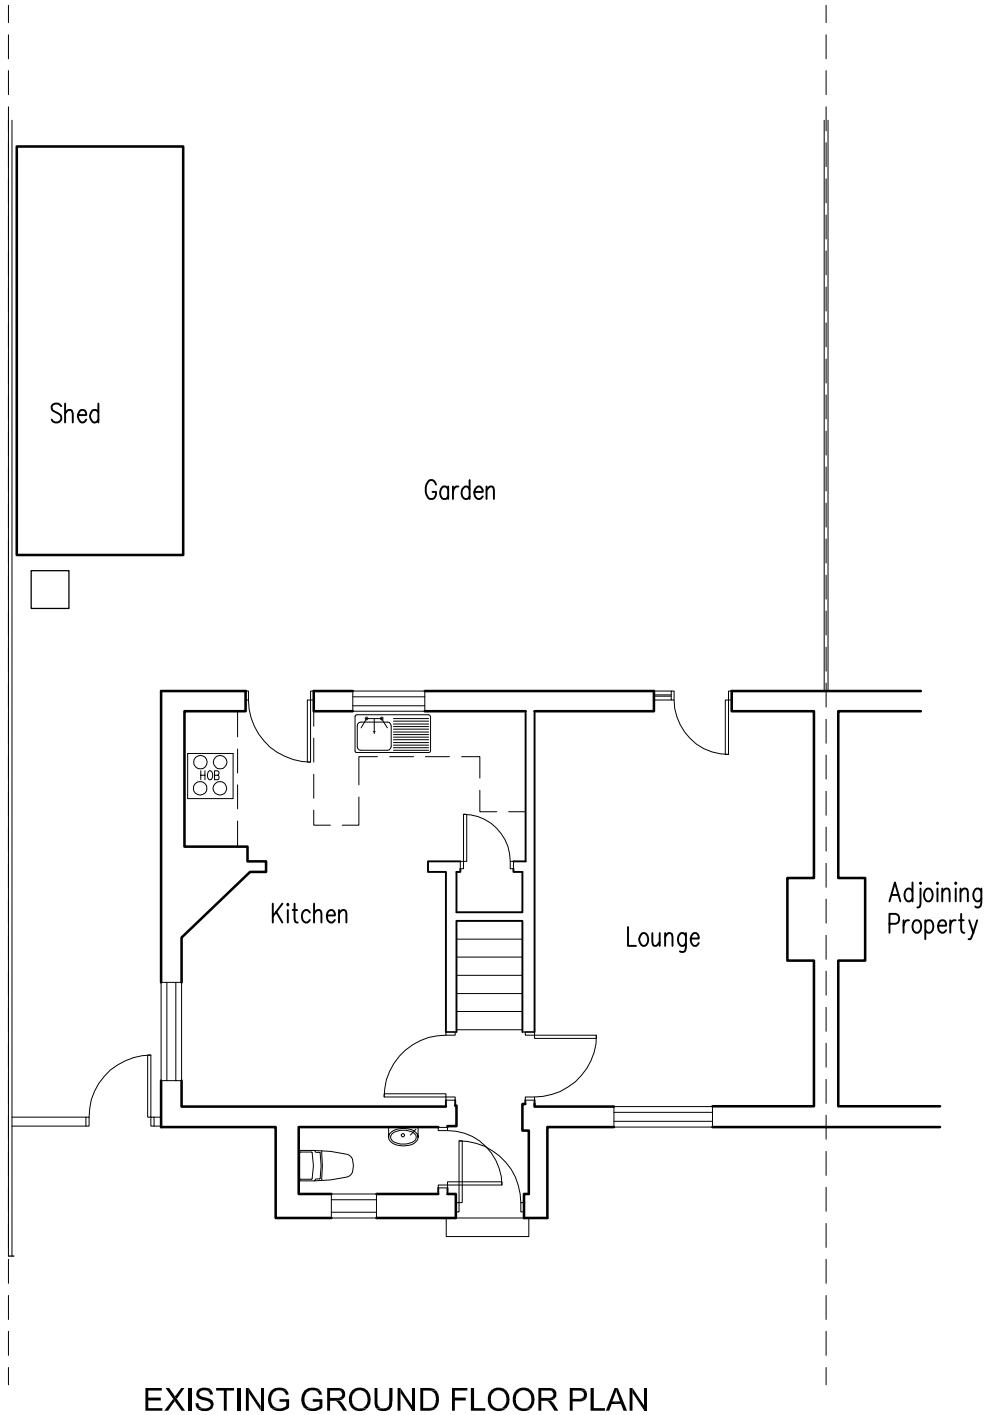

EXISTING GROUND FLOOR PLAN

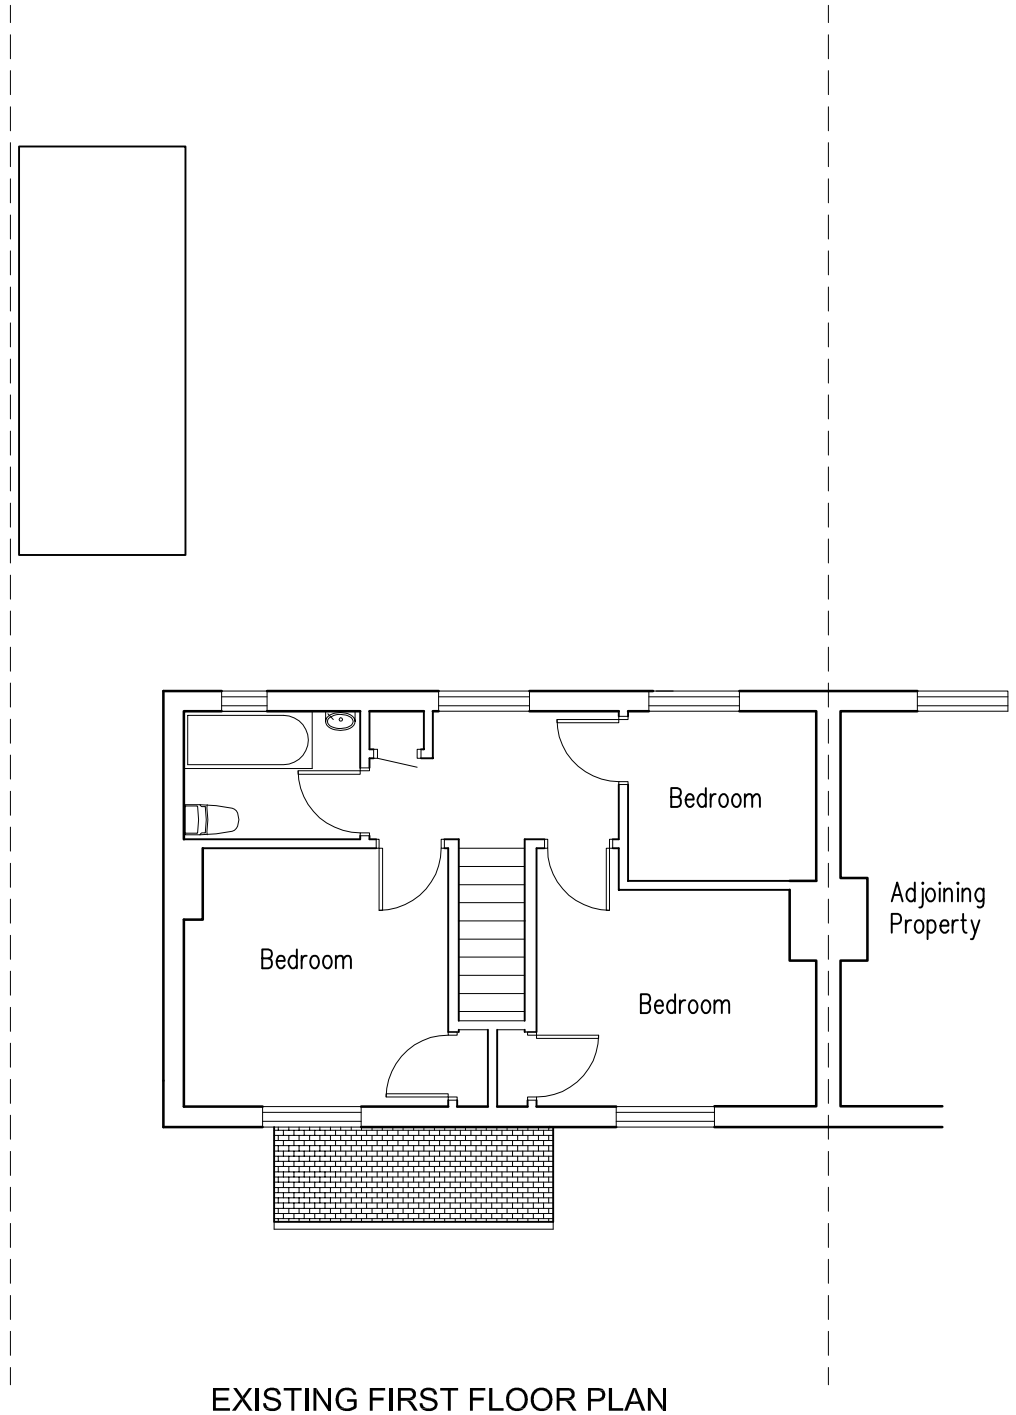

EXISTING FIRST FLOOR PLAN

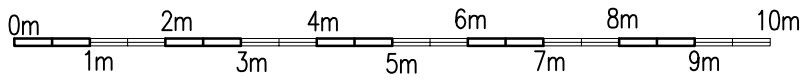

rev	date	by	app.	description

28 Hillside Ave
Borehamwood
WD6 1HJ
Existing Plans

drawn	checked by	date	scale
LH	KH	Aug 2023	1:100 @A3
drawing no			revision
E001			Rev –