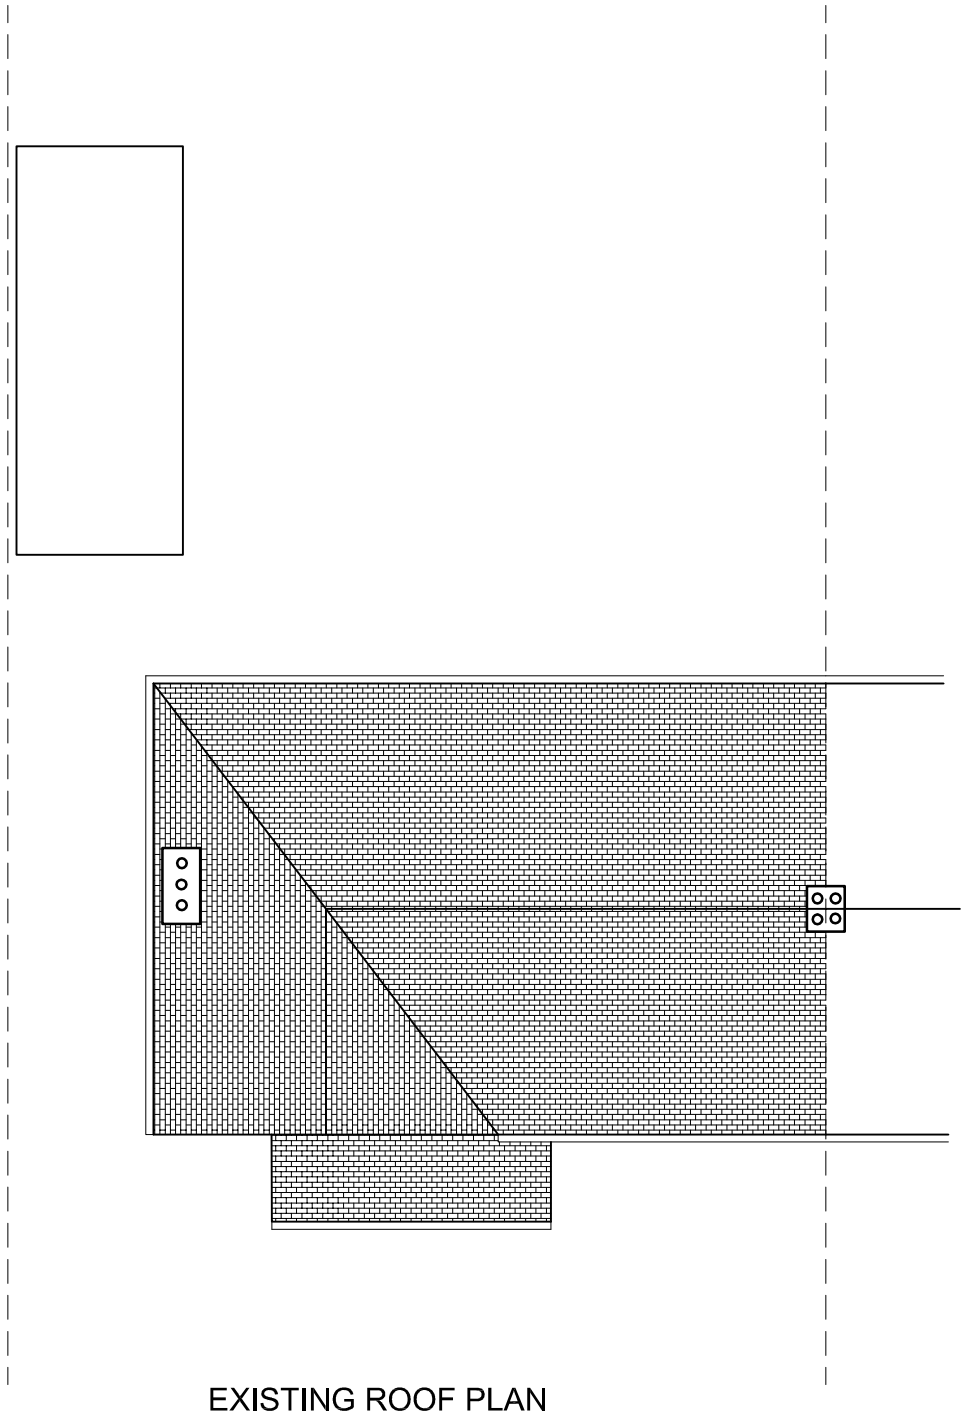

EXISTING ROOF PLAN

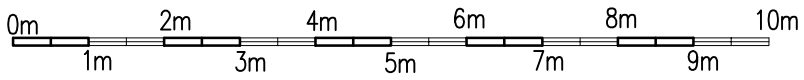

rev	date	by	app.	description

28 Hillside Ave
Borehamwood
WD6 1HJ
Existing Roof Plan

drawn	checked by	date	scale
LH	KH	Aug 2023	1:100 @A3

drawing no	revision
E002	Rev –