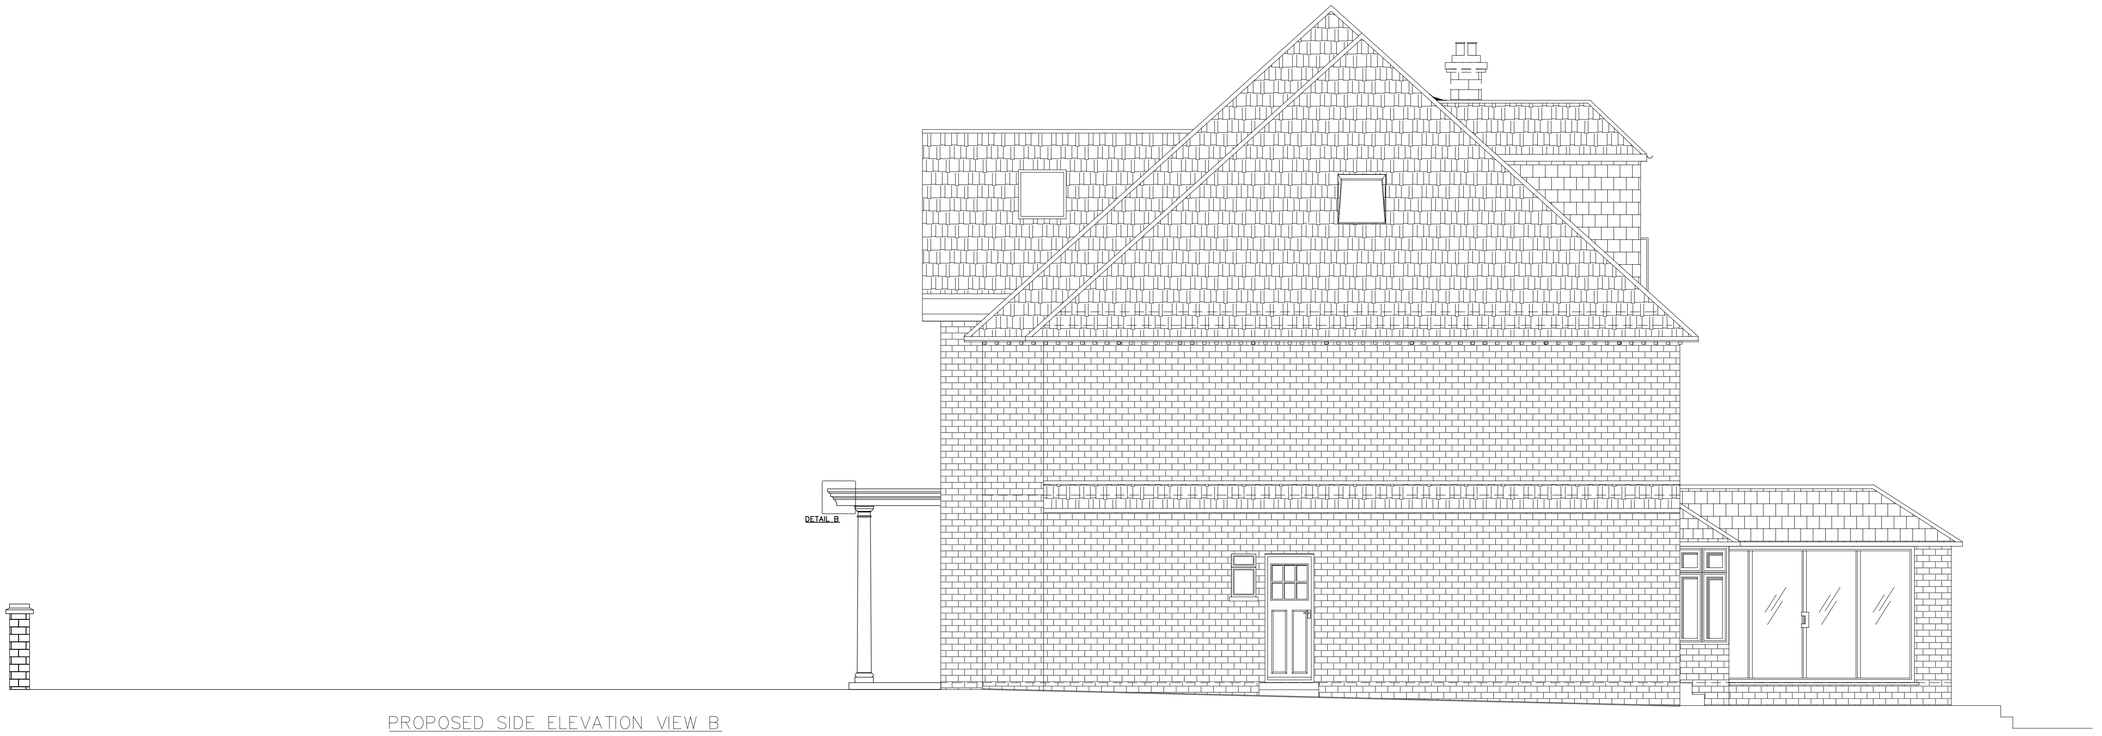

PROPOSED SIDE ELEVATION VIEW B

SCALE 1:50

PROPOSED FRONT ELEVATION

SCALE 1:50

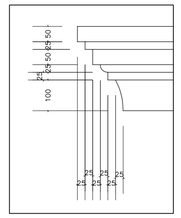

DETAIL B
(SCALE 1:10)

Demolition line

1:50
0 1 2 3 4m
0 1000 2000 3000 4000mm

Do not scale off the drawings (scale only for planning purposes).

malathy design
www.malathydesign.com
02037 462 100
074 6610 3263

ARCH./CLIENT	Drawn: BC
Project Title: 40 Burdon Lane Sutton Surrey SM2 7PT	Checked: SP
Drawing Title: PROPOSED ELEVATIONS	Scale: 1:50 Size: A1
Project No.: 2313	Drawing No.: P-03 Rev.: A