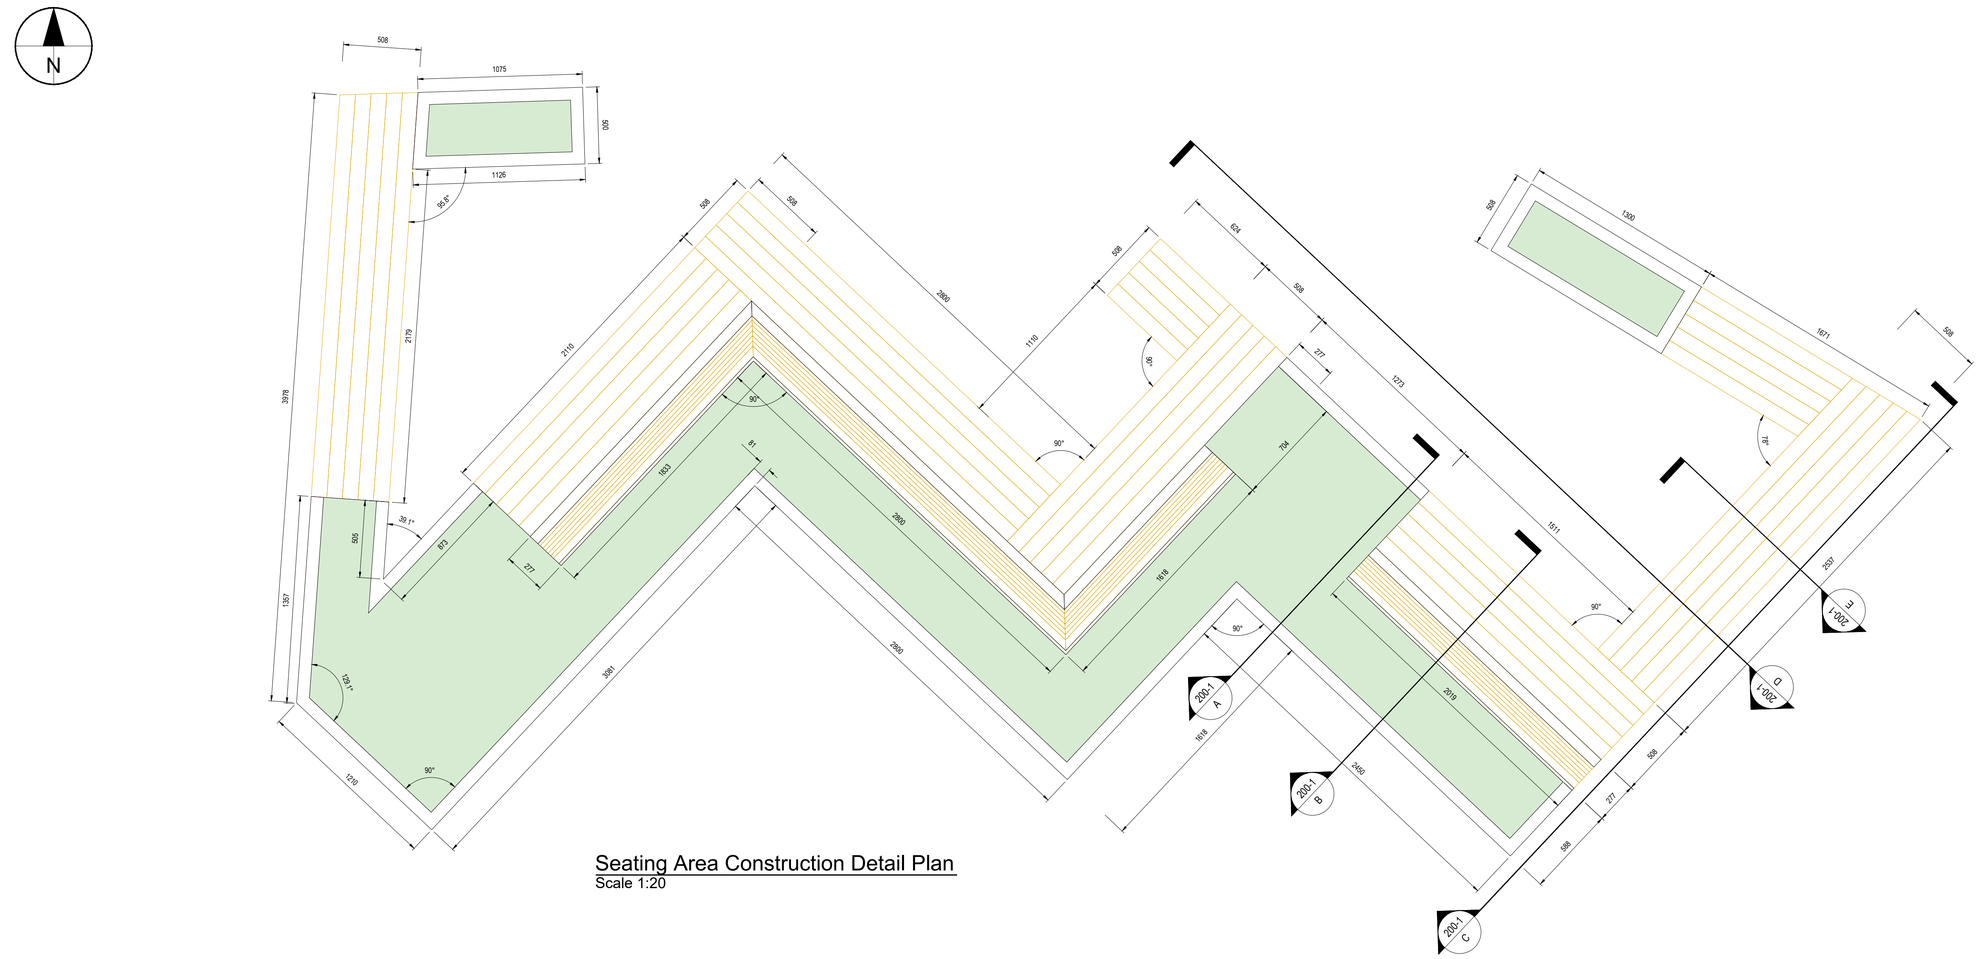

Seating Area Construction Detail Plan
Scale 1:20

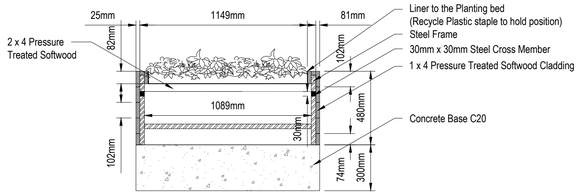

A Planter Box Detail
Scale 1:20

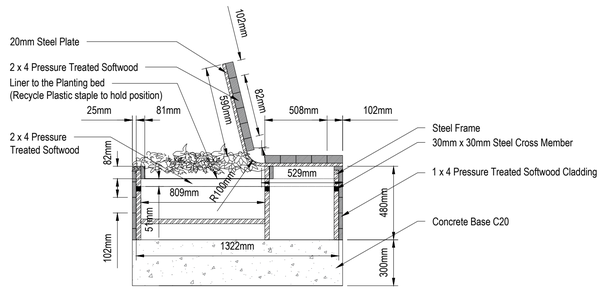

B Seating and Planter Box Detail
Scale 1:20

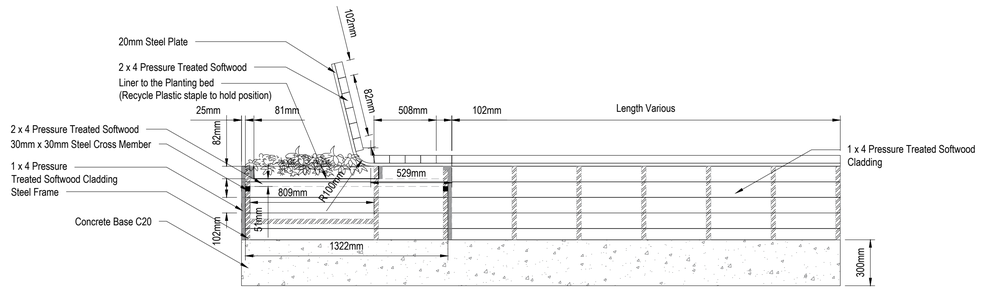

C Seating and Planter Box Detail
Scale 1:20

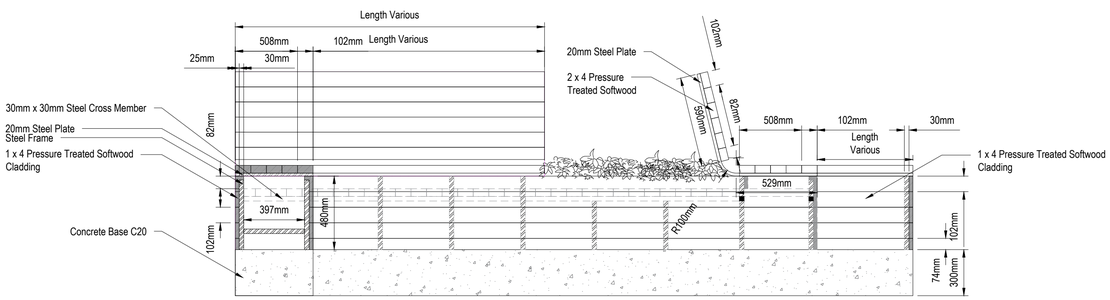

D Seating and Planter Box Detail
Scale 1:20

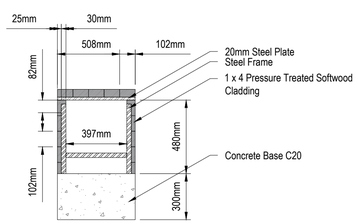

E Seating Detail
Scale 1:20

1:20
400mm 0 400mm 800mm 1200mm 1600mm 2000mm

Rev	Drwn	Chk'd	App'd	Description	Date
P03	YC	TC	TC	Amendments to meet requirements	2024-01-11
P02	YC	TC	TC	Annotation Added	2023-12-18

Purpose of Issue
S2 - Issued for Information

Classification
Commercial in Confidence

Client
Consensus Support Services Ltd

Project
Bromley Croft

Drawing
Seating Area Construction Detail

Scale at A1	Drawn	Checked	Approved
As Shown	YC	TC	TC

Project No. 23-0022

Date 13-12-2023

Drawing Identifier
Project - Originator - Asset - Location - File Type - Role - Number
BCR-epd-ELS-XX-DR-L-2001

Revision P03

Glendale Countryside Limited
The Stables, Duxbury Park,
Duxbury Hall Road, Chorley, PR7 4AT
Tel: 01257 460 461 www.epdlandscape.co.uk

Printed by: Yuwei Chen On: 12 January 2024 at 09:32
G:\SHARED DRIVES\EPD PROJECTS\LIVE PROJECTS\23-0022 BROMLEY CROFT LEITH PLANNING\DELIVERY\DRAWINGS\ELS\LANDSCAPE\ENGINEERING\SEATING AREA CONSTRUCTION DETAIL.DWG
© epd Landscape