DO NOT SCALE

NORTH

Legend

- Site Boundary
- Existing Surface Water Sewer
- Existing Foul Water Sewer
- Proposed Private Foul
- Proposed Private Surface Water
- SVP
- RWP
- Attenuation Tank
- Soakaway
- Silt Trap (600Ø)
- SW Pump
- Flow Control
- Private Highway Gully
- SW Rising Main
- Extreme Flood Routing (Rainfall events greater than 100yr + 45% CC) or in the event of a blockage

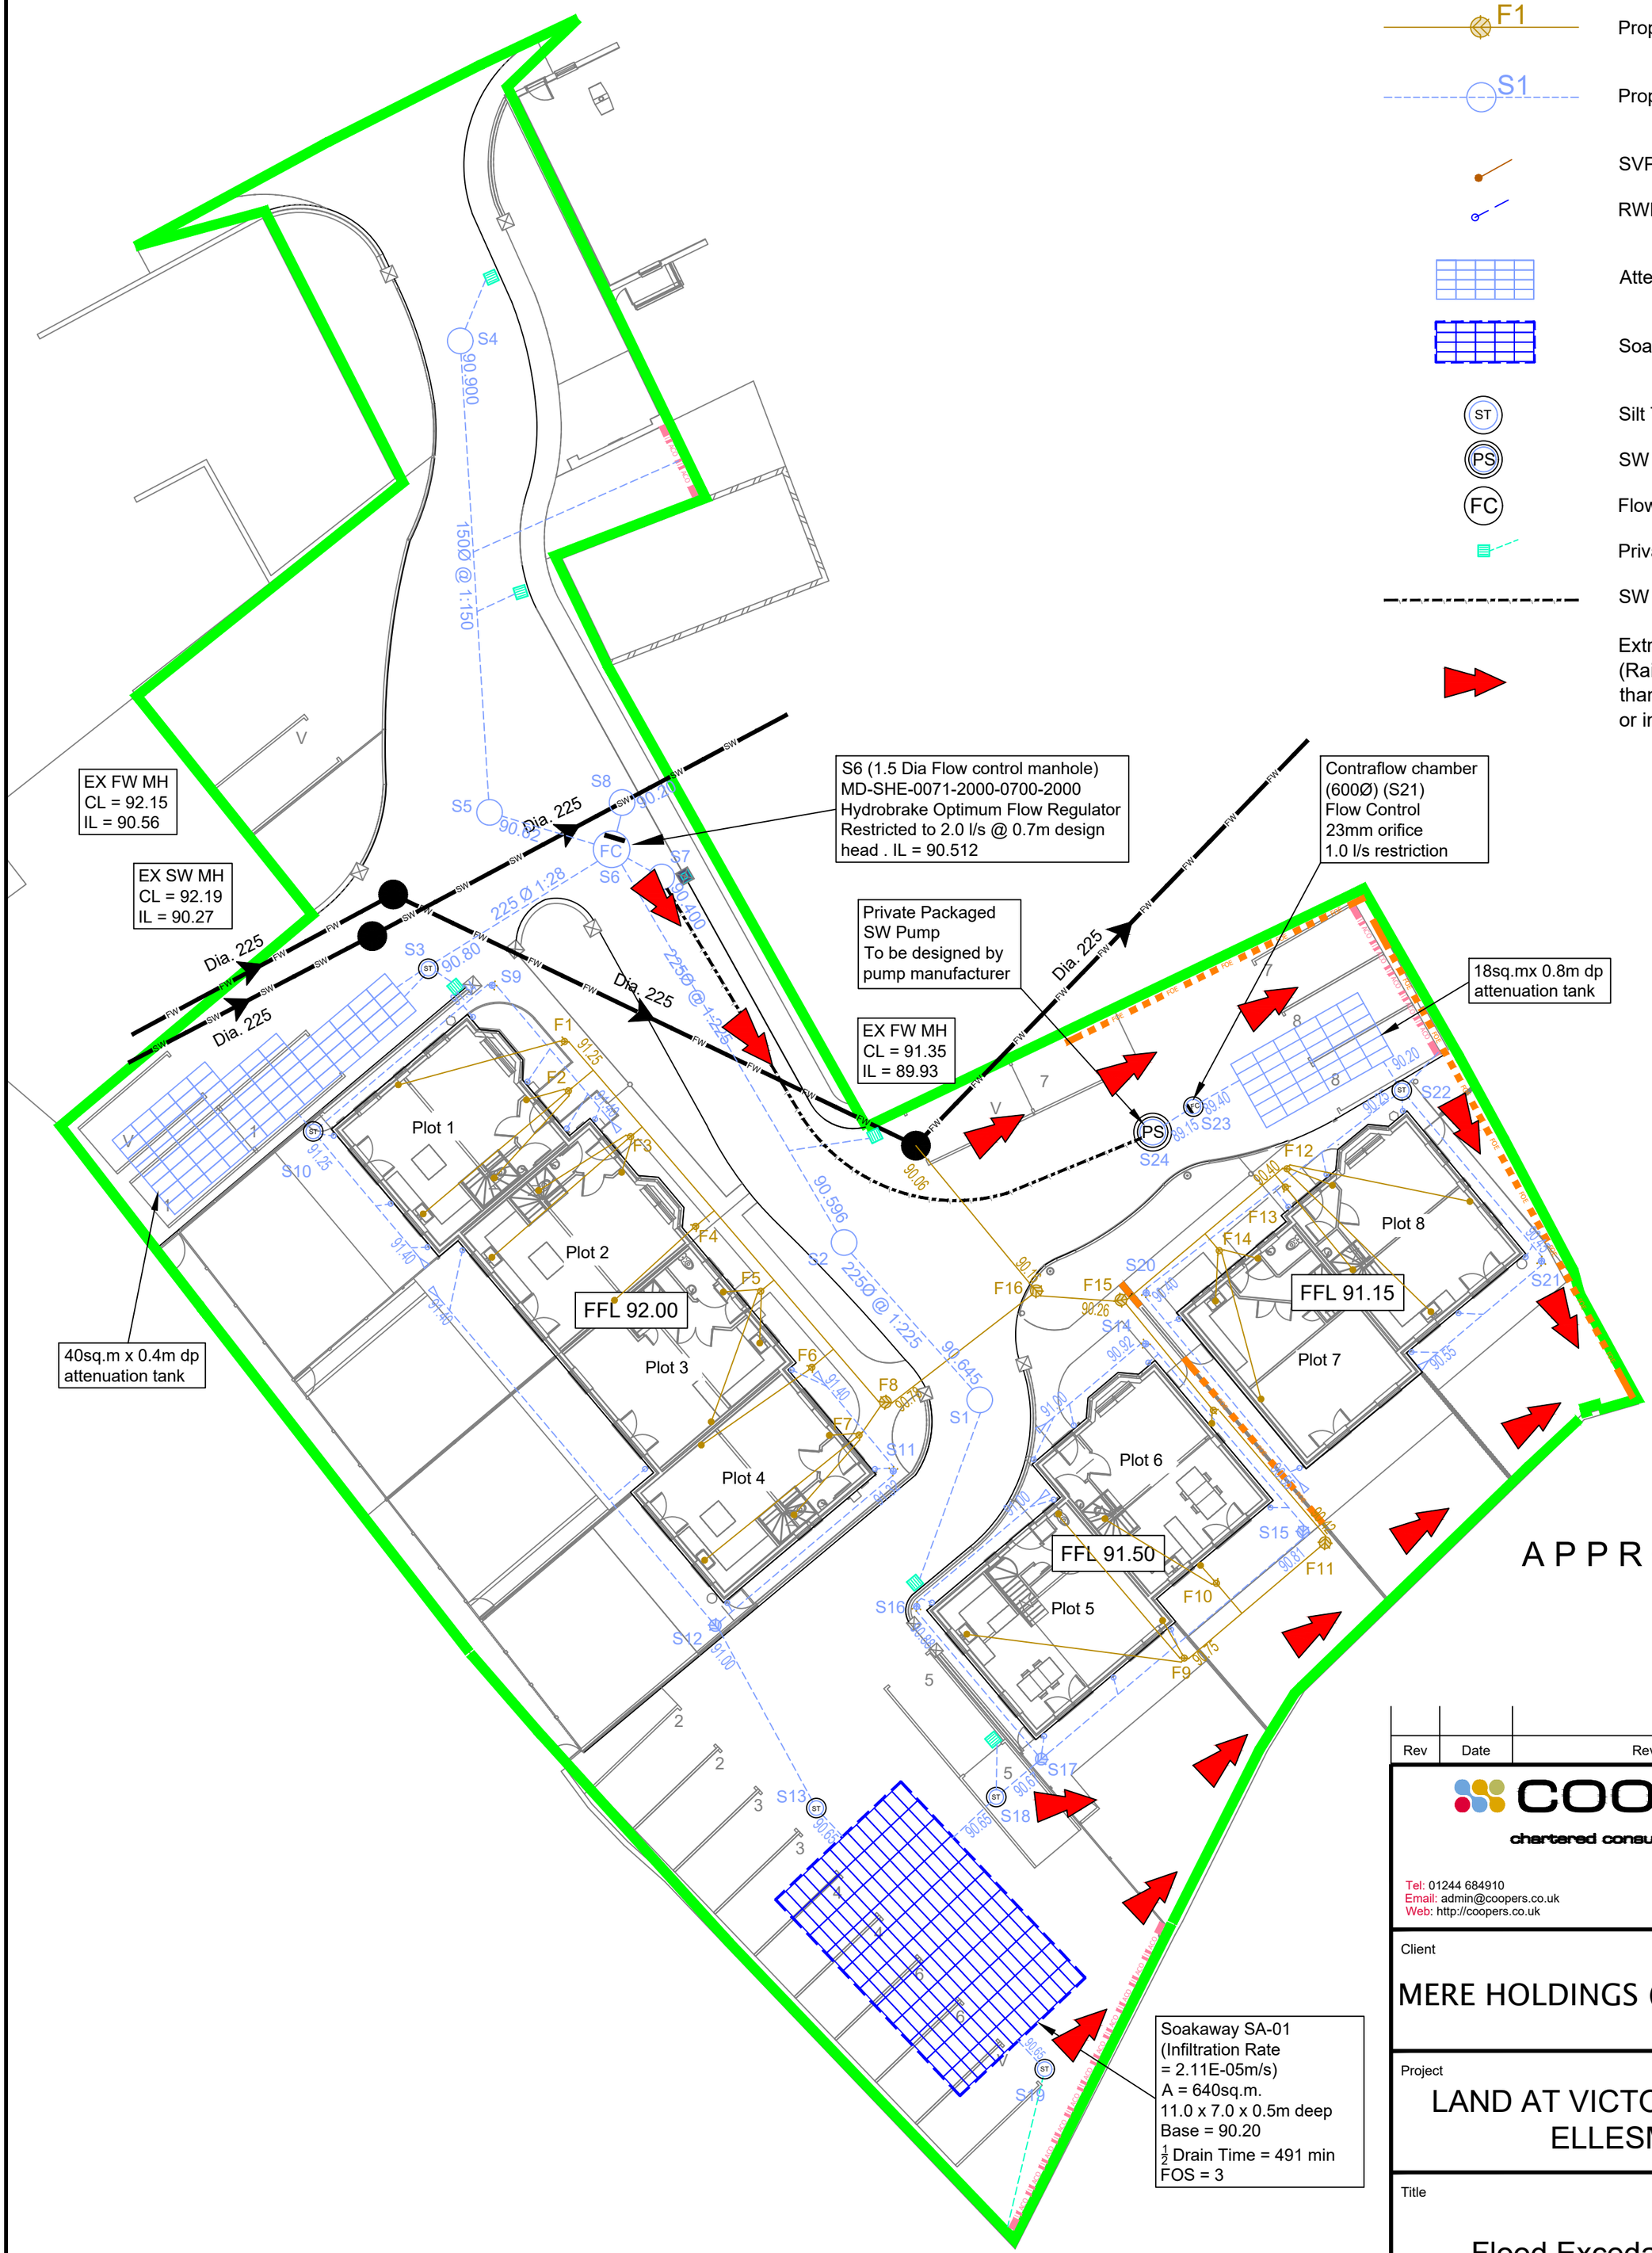

0 1 2 3 4 5 6 8 10 15

SCALEBAR (m)

Rev	Date	Revision	By	Appd.

coopers
chartered consulting engineers

Tel: 01244 684910
Email: admin@coopers.co.uk
Web: http://coopers.co.uk

Park House
Sandpiper Court
Chester Business Park
Chester
CH4 9QU

Client

MERE HOLDINGS (ELLESMERE) LTD

Project

LAND AT VICTORIA GARAGE, ELLESMERE.

Title

Flood Excedance Routing

DRAWING NUMBER	SCALE at A2	1:200	
8194 / 07	DATE	05.01.2024	REVISION
	DRAWN	AJ	
	CHECKED	AJ	

© Copyright The original of this drawing contained coloured symbols and/or features. Any black and white reproduction should not be relied upon.