© This drawing and design are copyright.

Do not scale from this drawing. Use only figured dimensions. If in doubt, ask.
All dimensions are to be checked on site.
Any discrepancies should be reported immediately to the Architect.

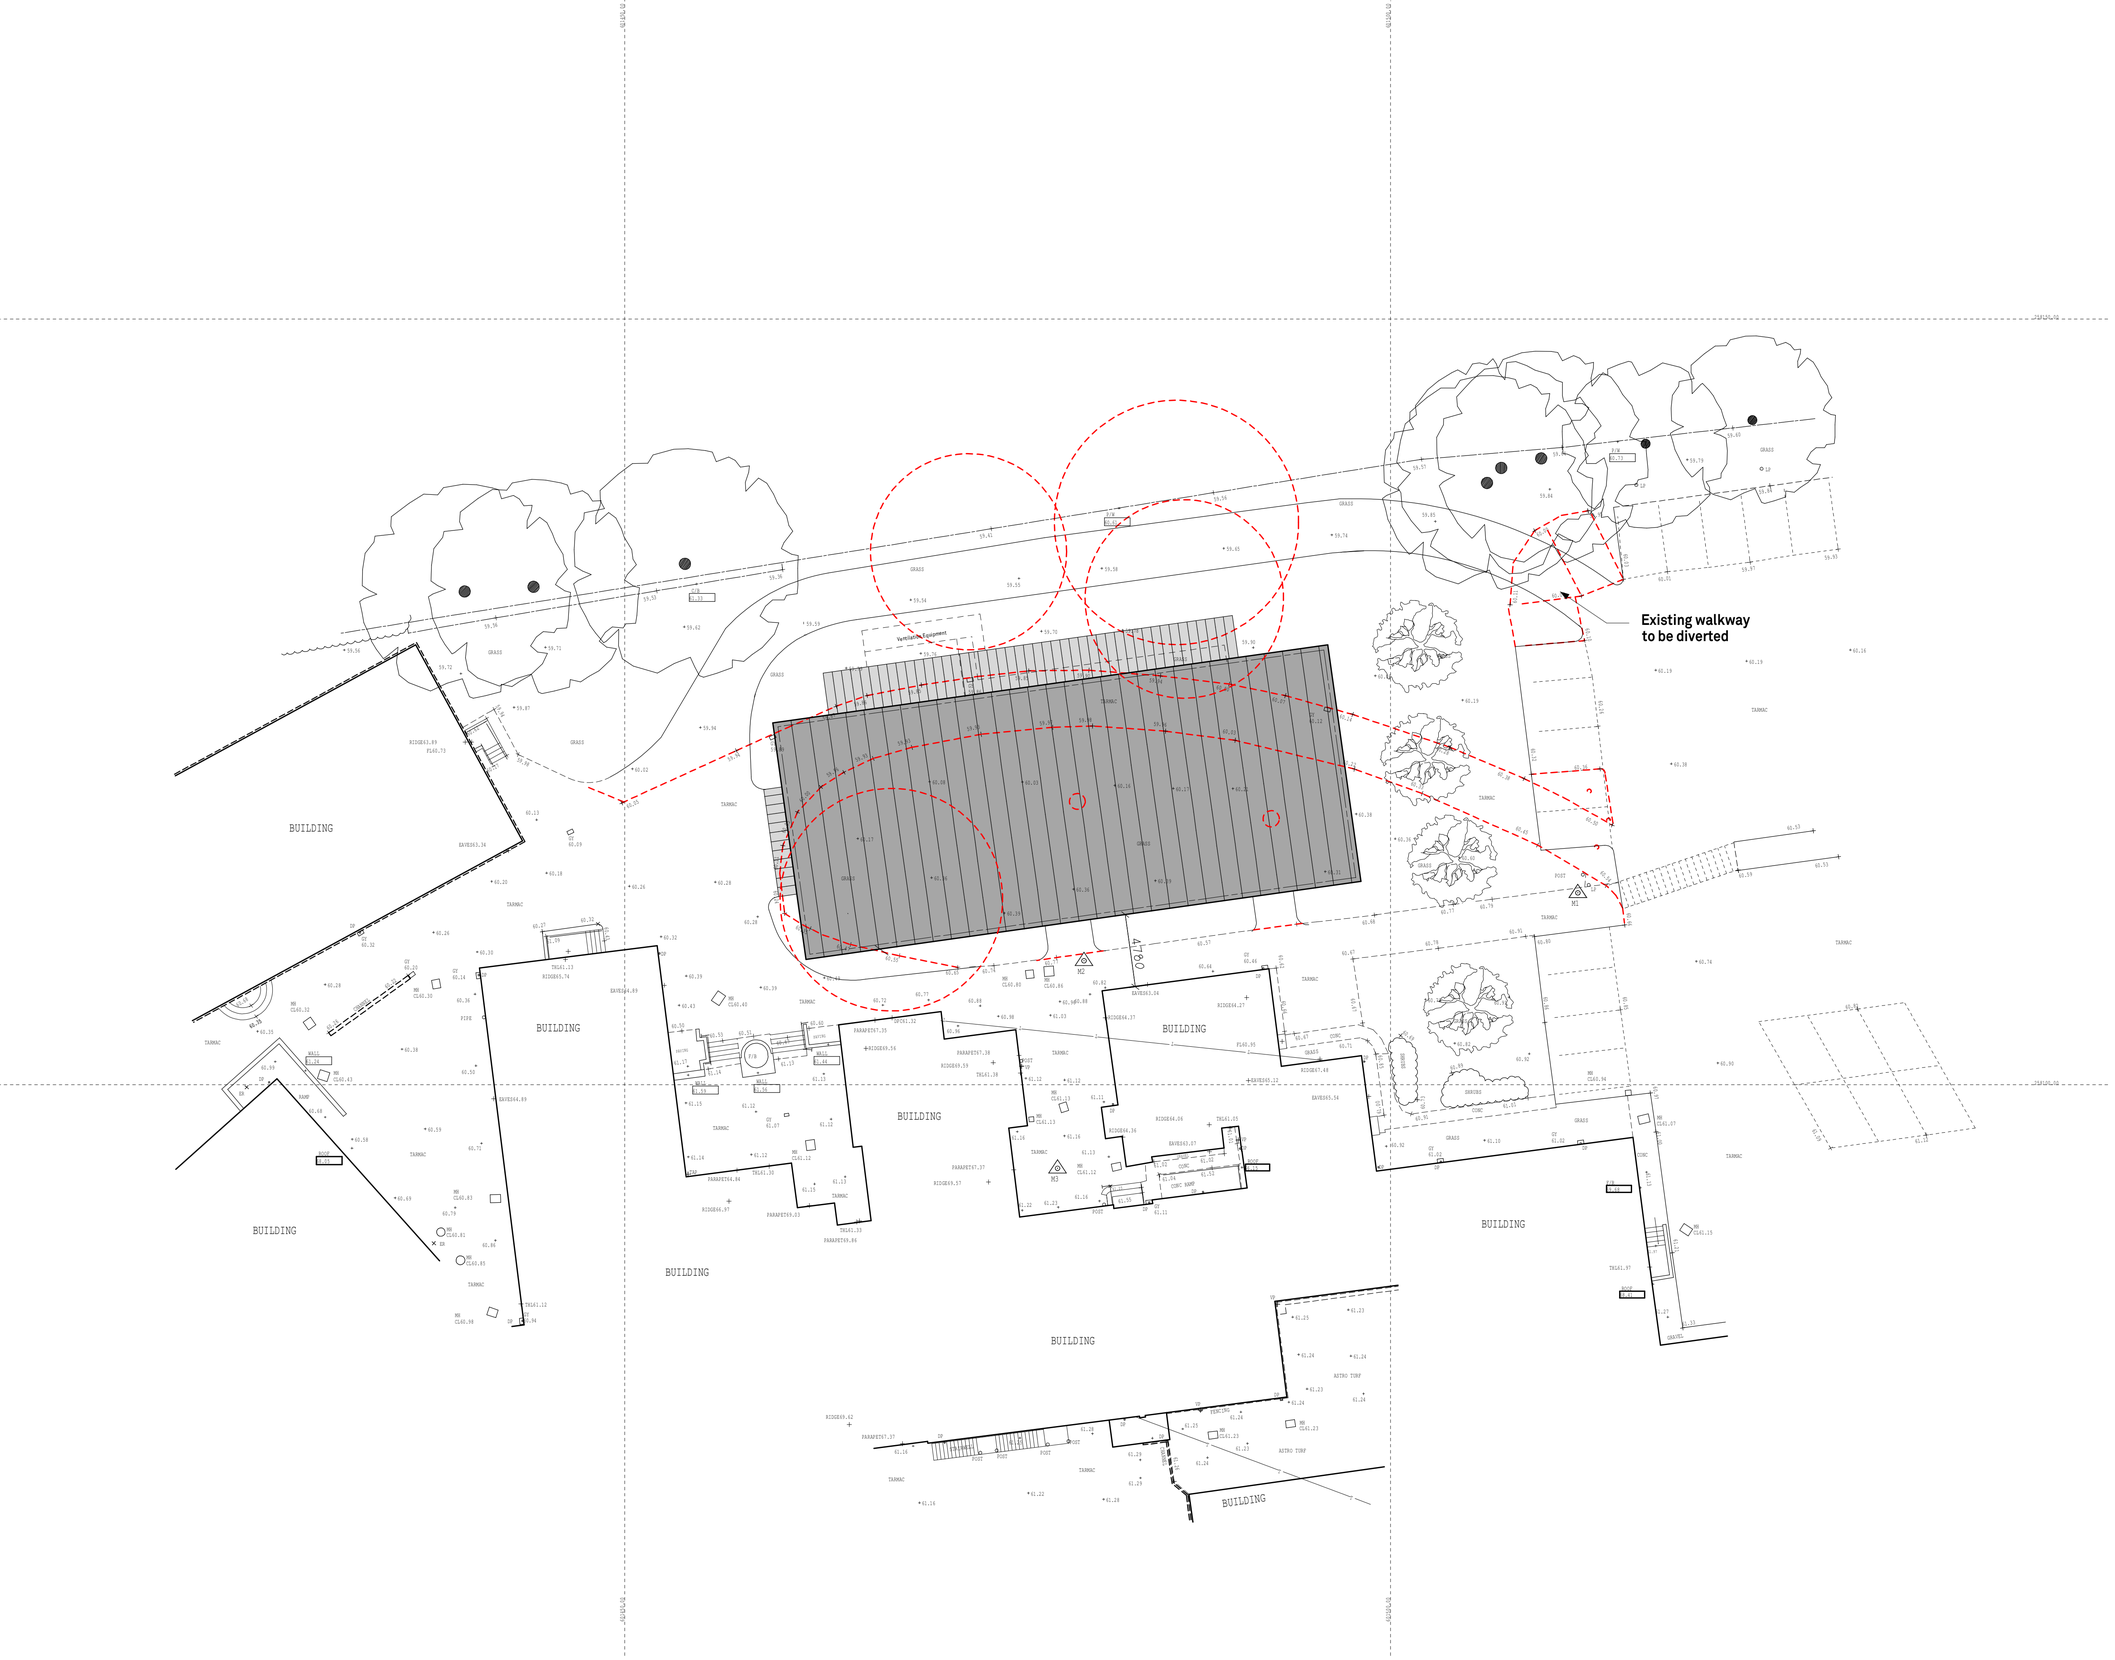

Denotes proposed newly planted established trees

Denotes Demolished/ removed

Scale Bar - Metres

0 2 4 6 8 10 12 14 16 18 20

DATE	REV.	DESCRIPTION	DRAWN

PatrickAllen&Associates
Architects

architects@patrickallen.org.uk
www.patrickallen.org.uk
+44 (0)1473 620660

2 Grange Business Centre
Tommy Flowers Drive
Grange Farm
Kesgrave, Ipswich
Suffolk, IP5 2BY

Project
Proposed Performing Arts Centre at Finborough School, Great Finborough, Stowmarket, Suffolk IP14 3EF

Client
James Sinclair

Drawing Title
Proposed Scheme on Topographical Survey

Drawing Status
Planning

Scale	Paper Size	Date	Drawn
1:200	A1	Apr 2022	--

Drawing Number
4305-04F

© 2022 Patrick Allen & Associates Limited | Registered No: 4694261