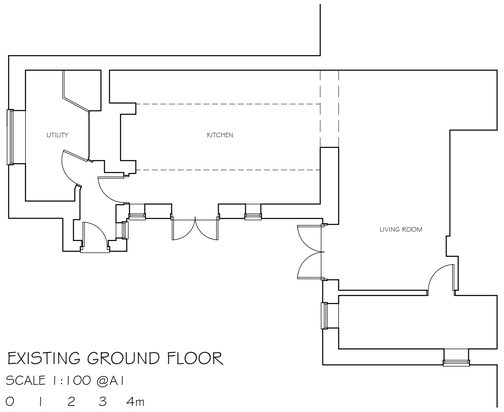

EXISTING GROUND FLOOR

SCALE 1:100 @A1

0 1 2 3 4m

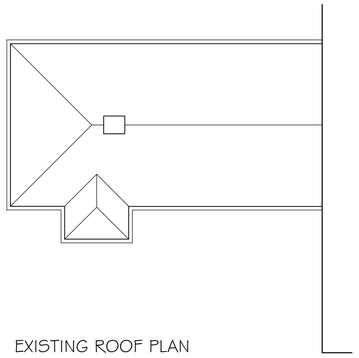

EXISTING ROOF PLAN

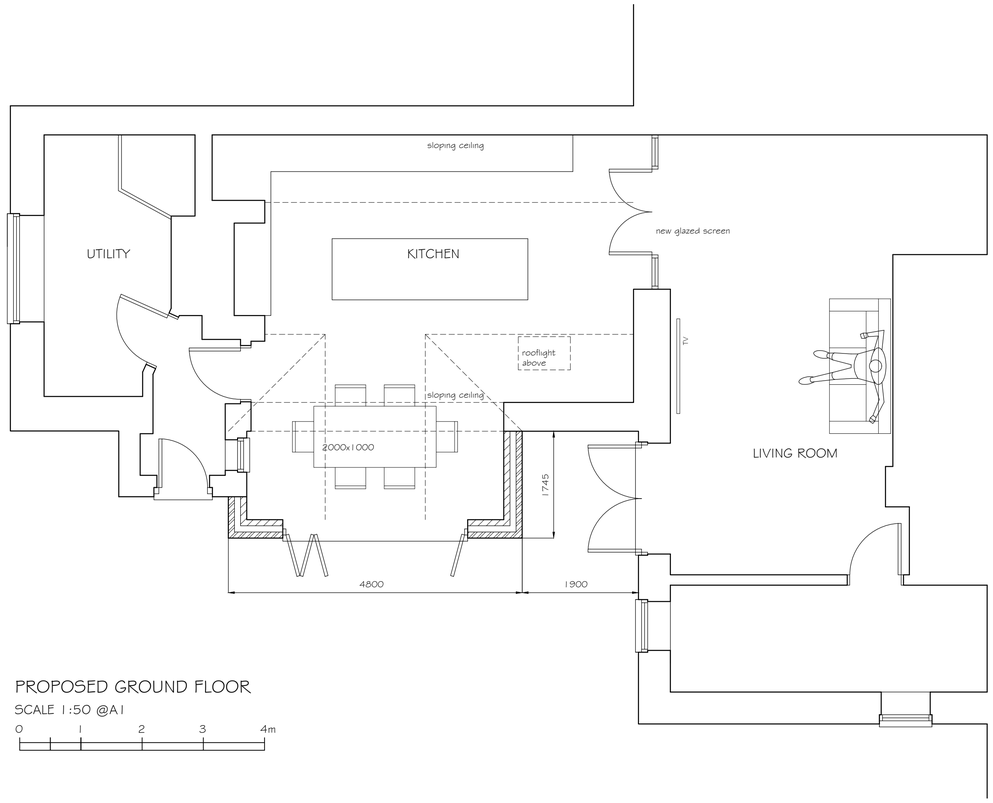

PROPOSED GROUND FLOOR

SCALE 1:50 @A1

0 1 2 3 4m

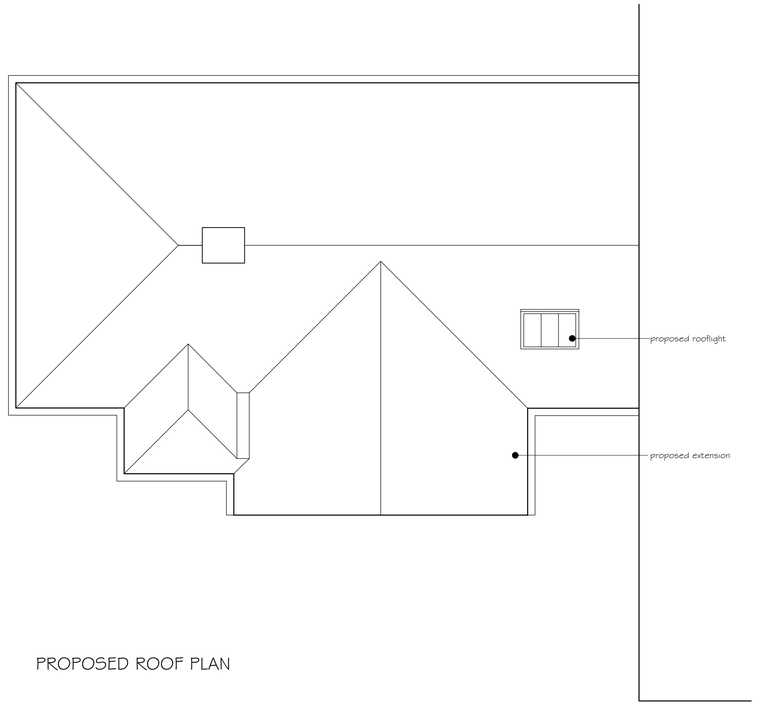

PROPOSED ROOF PLAN

4 WINCHFIELD LODGE
HARTLEY WINTNEY

DATE: December 2023

DRAWING NO. P.02 REV. -

D&JARTHUR ARCHITECTS, OAK COMMON COTTAGE, NEW ROAD, HARTLEY WINTNEY TEL. 01252 842356