NOTE:
THIS DRAWING MUST NOT BE SCALED. THE CONTRACTOR IS TO CHECK ALL DIMENSIONS ON SITE
O:\+++SHAPE OF ARCHITECTURE\++PRIVATE PROJECTS\189 - 18-22 Craven HILL W2 3DS\+DRAWINGS\ELEVATIONS_CCTV POSITIONS

SHAPE OF ARCHITECTURE

KEMP HOUSE, 160 CITY ROAD, LONDON, EC1V 2NX, UK
T: +44 (0) 7525 338664 Anna
T: +44 (0) 7707 929982 Katarzyna
E: info@shapeofarchitecture.com

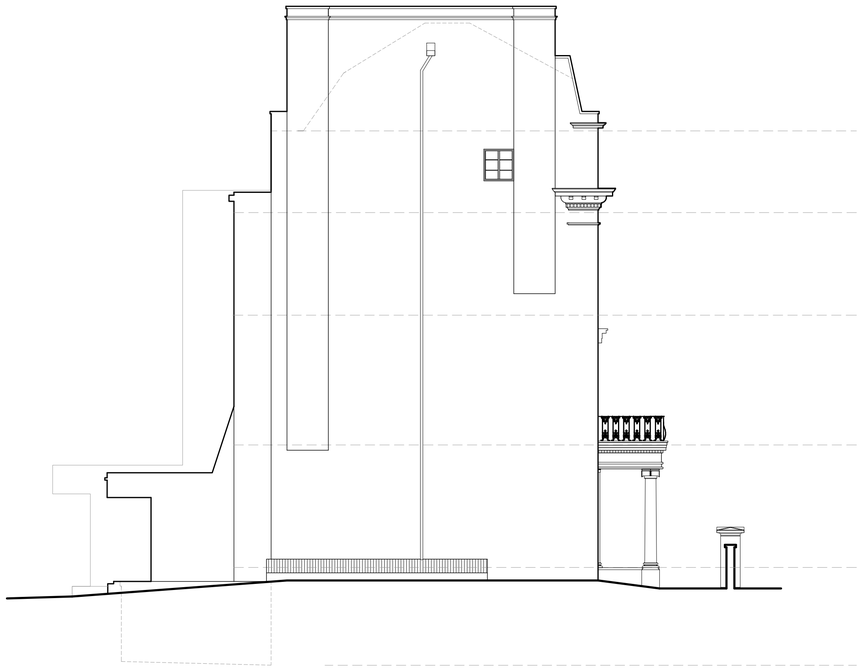

EXISTING SIDE ELEVATION (WEST)
scale 1:100

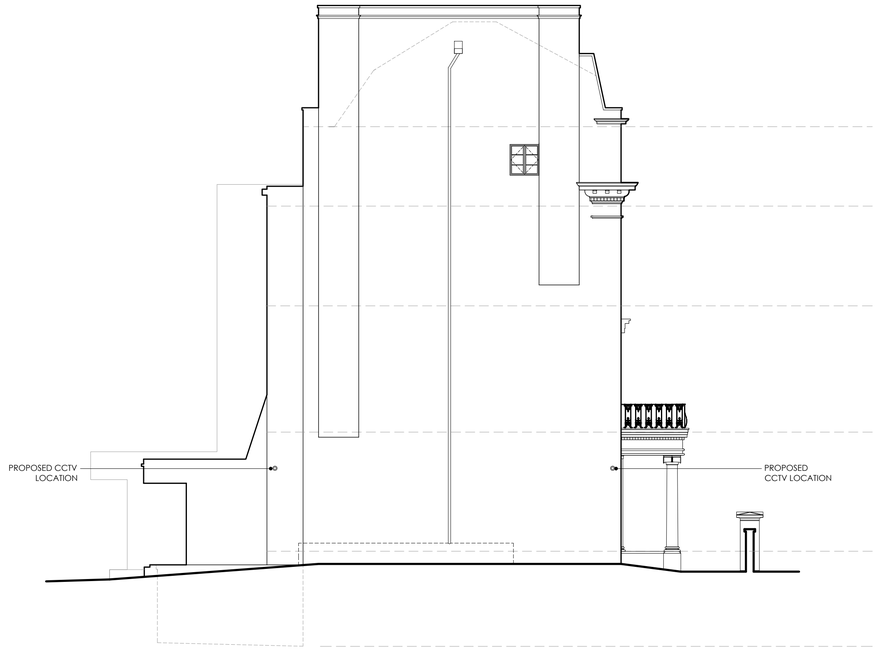

PROPOSED SIDE ELEVATION (WEST)
scale 1:100

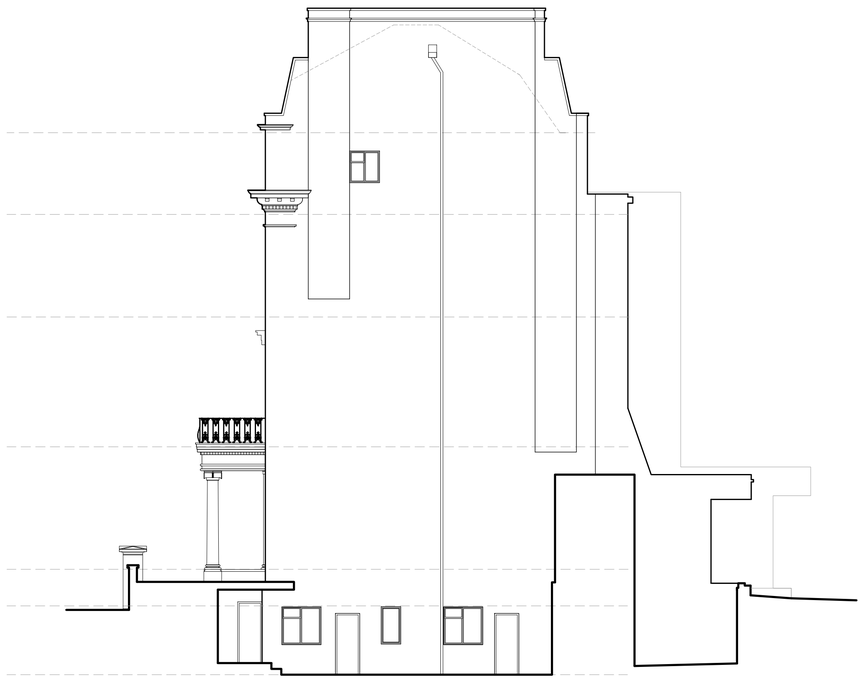

EXISTING SIDE ELEVATION (EAST)
scale 1:100

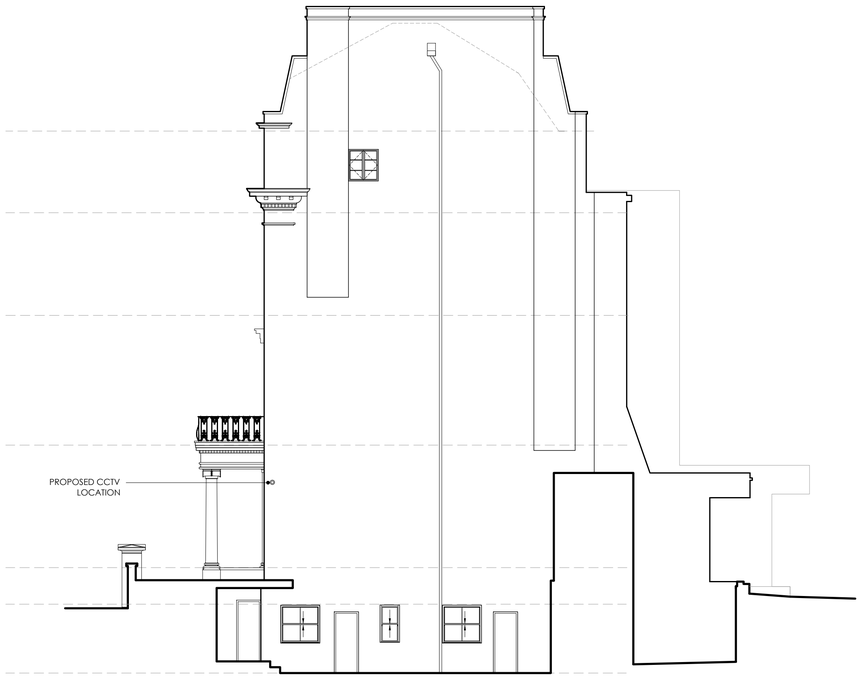

PROPOSED SIDE ELEVATION (EAST)
scale 1:100

0 5 10
Scale 1:100

REV	DATE	INT	DESCRIPTION	CHK
03	23/03/16	AZ		
02	23/03/16	AZ		
01	22/10/24	AZ		
00	22/10/05	AZ		

CLIENT CONSULTANTS
SHAPE OF ARCHITECTURE
SITE
18-22 Craven HILL W2 3DS
CLIENT
CHG Properties Ltd C/O Winkworth
DRAWING NOTE
EXISTING AND PROPOSED SIDE ELEVATIONS

DRAWING STATUS
PLANNING
REVISION
03
SCALE
1:100 @ A1
PAPER SIZE
A1
JOB No.
DRAW. No.
DRAWING TITLE
189 - D.13 - EXISTING AND PROPOSED SIDE ELEVATIONS