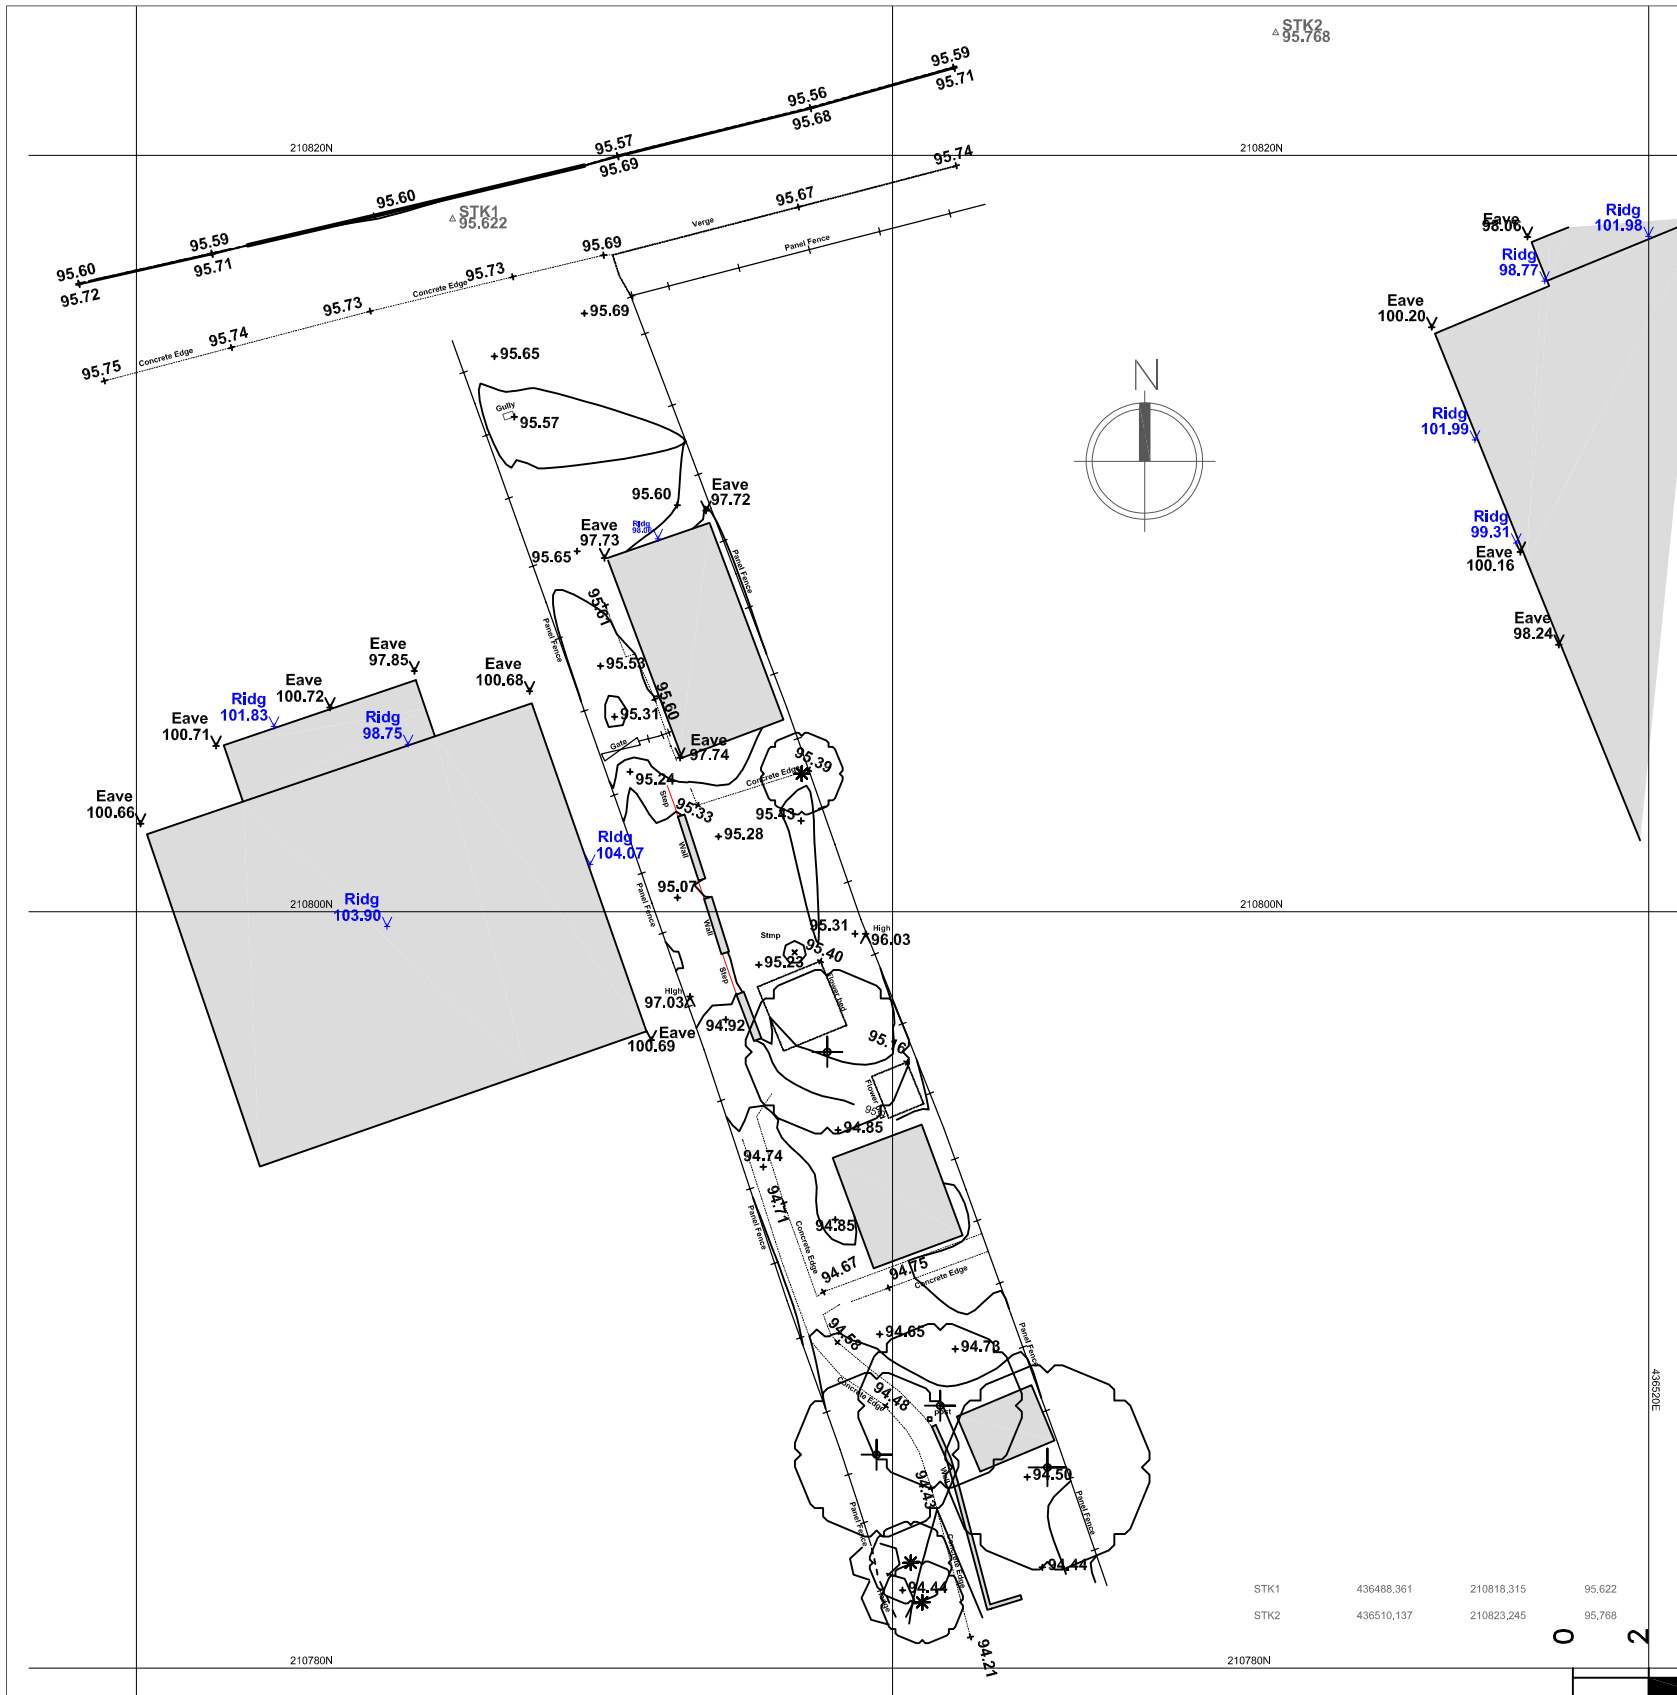

TOPOGRAPHICAL SURVEY PLAN 1:200

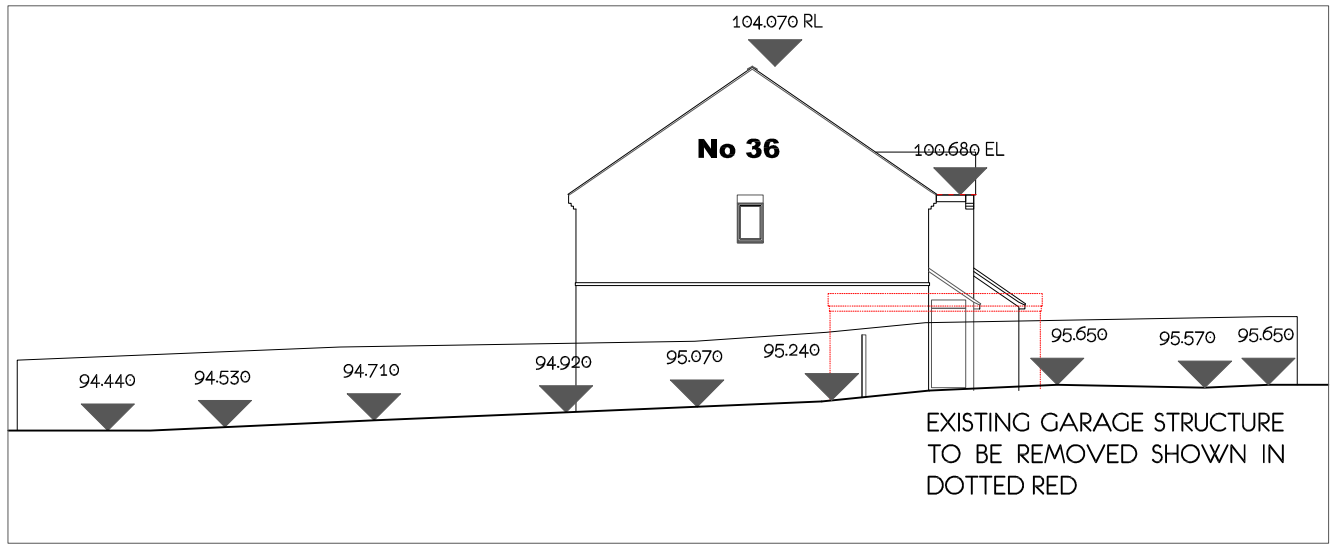

EXISTING LAND WEST VIEW 1:200

RIBA CHARTERED Architects

© STRINGENT COPYRIGHT:

This drawing has been produced for:
Mr Sarkiss Brandaro

and prepared for submission as part of any statutory Applications. It is not intended for use by any other person or for any other building project or purpose without prior permission from Toldfield Architects Ltd.

TOLDFIELD ARCHITECTS

Toldfield Architecst Ltd
5 Freemantle Business Centre
152 Millbrook Road East
Southampton
SO15 1JR
Tel: 023 80 236165

Emails:
info@toldfieldarchitects.co.uk
adi@toldfieldarchitects.co.uk
kourosh@toldfieldarchitects.co.uk
Web: www.toldfieldarchitects.co.uk

Project Name and Address:
Proposed new dwelling house on a land at the rear
61 Woodstock Road, Witney, Oxon

Client:
Mr Sarkiss Brandaro

Drawing Title:
Topographical Survey plan

Project Ref:	Origon:	Zone:	Level:	Type:	Role:	Number:	Rev:
230302	TA	- 01	-01	-P	-A	-P01	-

Status:
Appraisal

TA Code:	Project Stage:	Sheet @ A3:	Date:
230401	Planning	1:200	05/01/2024

Rev:	Comments:	kourosh	
		Dr:	Ch: