Rev.	Date	Details
.	.	.
.	.	.
.	.	.
.	.	.
.	.	.

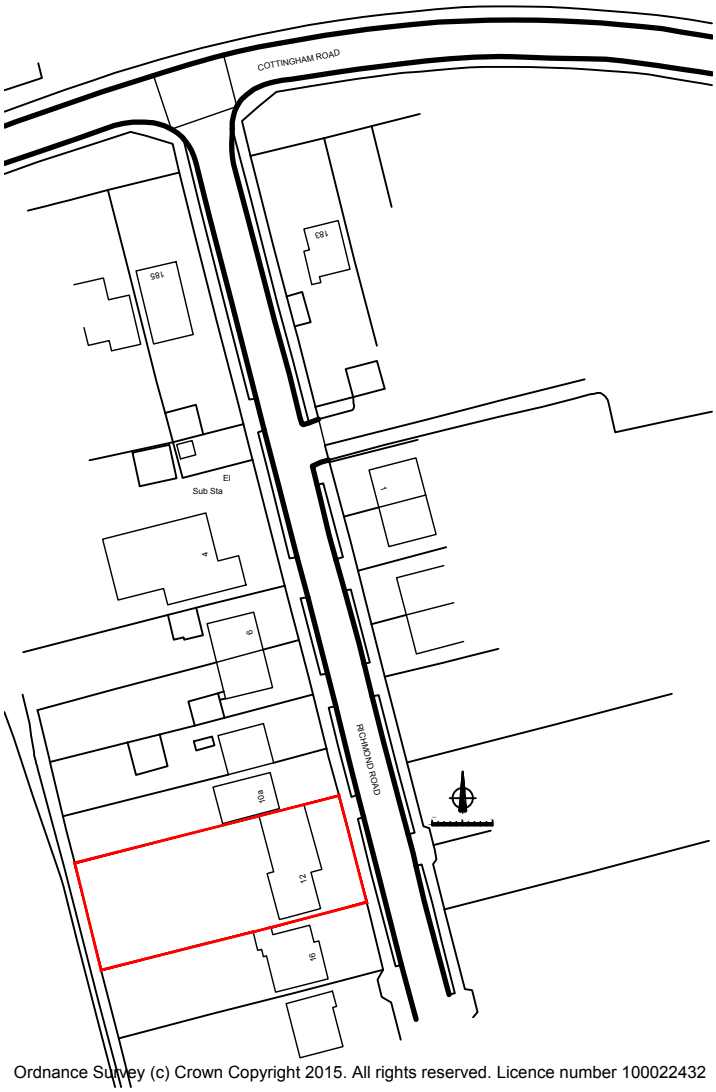

Ordnance Survey (c) Crown Copyright 2015. All rights reserved. Licence number 100022432

Site Location Plan Scale 1:1250

Block Plan Scale 1:500

AJC
ALAN J. CURRALL Ltd
Architectural Services
35 Woodland Ave-Barton Seagrave
Kettering-Northants-NN15 6QW
Tel: 07590 563823
contact@alanjcurrall.co.uk
www.alanjcurrall.co.uk

Job Title
12 Richmond Road
Corby
Northants
NN17 1TG

Scale: 1:1250 & 1:500 @A4 Date: 19/01/24

Drawing Title:
Location, Site & Block Plans

Drawing No.
66700 Revision -

DRAWING TO BE SCALED FOR PLANNING PURPOSES ONLY.
ALL DIMENSIONS TO BE VERIFIED ON SITE.
ALL DRAWINGS ARE THE COPYRIGHT OF ALAN J. CURRALL LTD.