notes

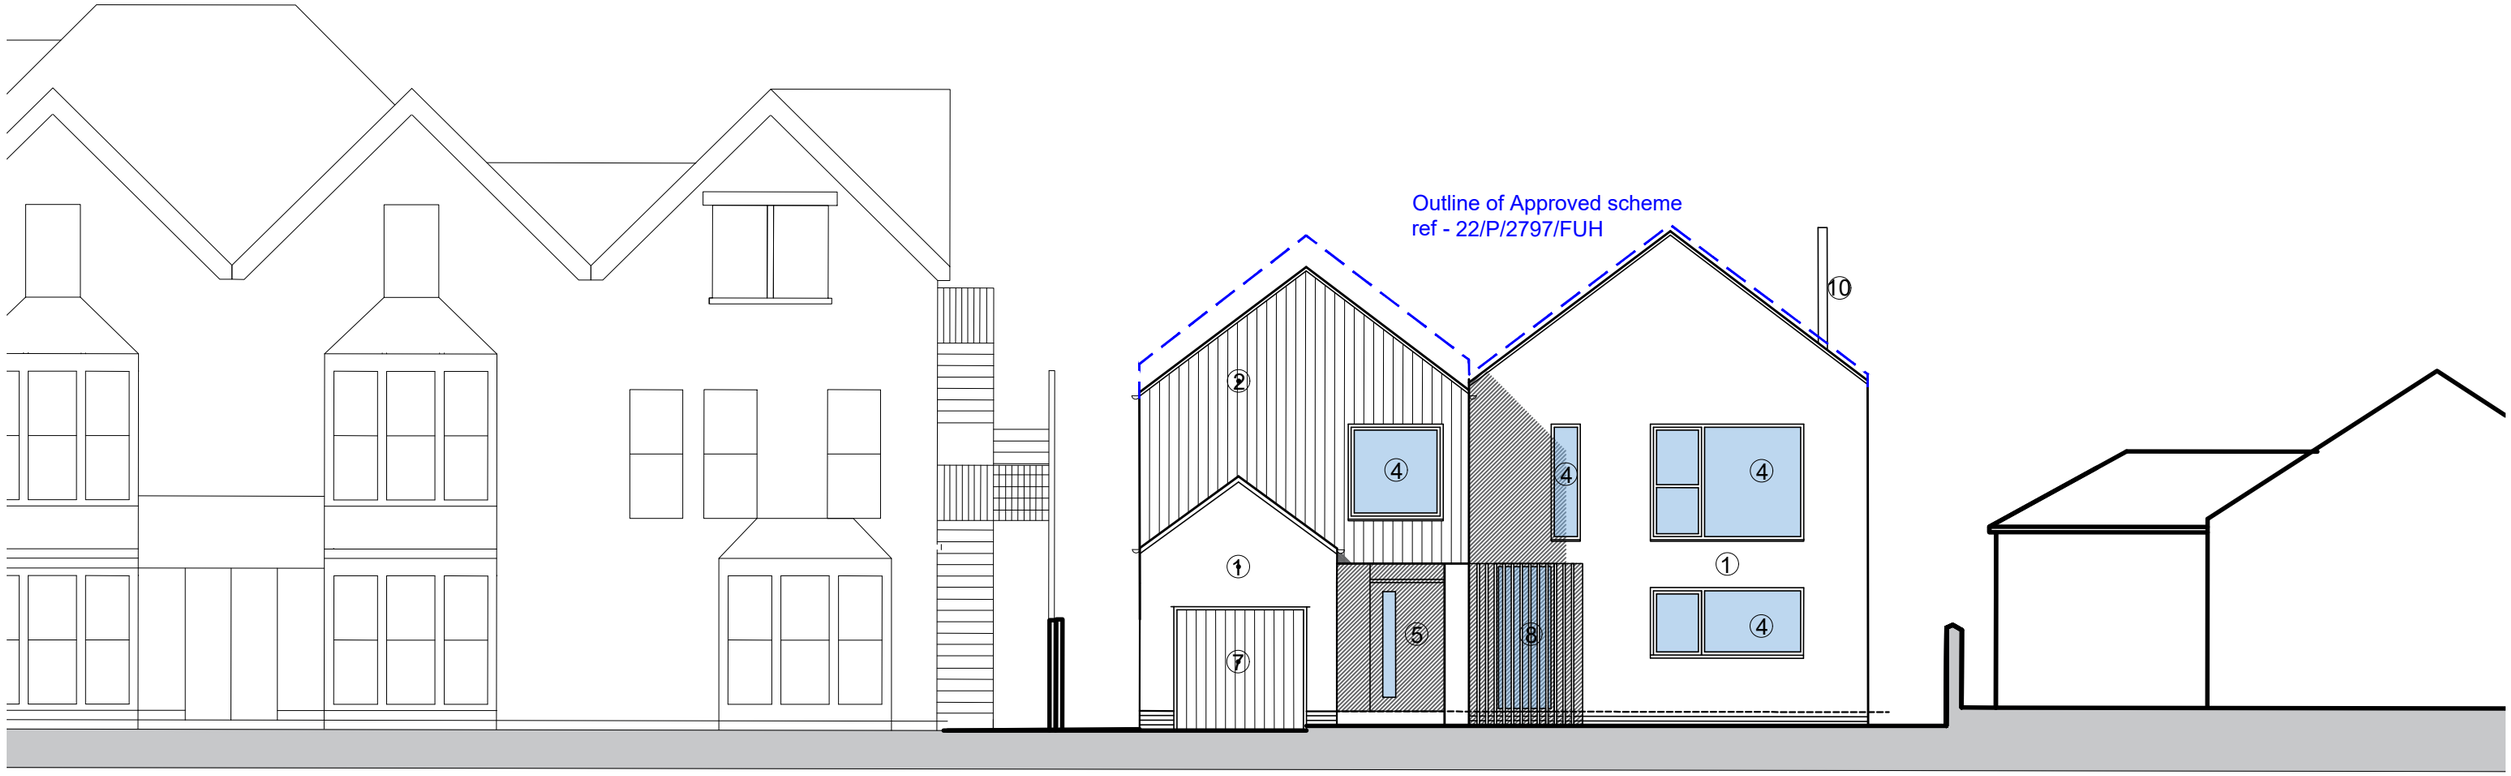

Proposed South West Elevation m 1 2 3 4 5

Materials Key

1- Render
2- Timber cladding
3- Fibre cement rooftiles
4- PPC aluminium framed windows & doors
5- Timber door
6- Glass balustrade
7- Timber garage door
8- Slatted timber screen
9- Rooflights
10- Stainless steel flue
11- Solar PV panels

revision

A - Planning update	11/01/24	SS

STACEY ARCHITECTS

STACEY ARCHITECTS LTD| 2 Old Park Road | Clevedon | BS21 7JN
+44(0)1275 544 878 | www.staceyarchitects.co.uk |

client
Mike Vahid and Rowena Knight

job title
47 The Avenue
Clevedon, BS21 7DZ

drawing
Proposed Sections and Elevations
Sheet 4

project no.	drawing no.	revision	scale
0027	(08)033	A	1:100@A3

date	status	drawn/checked
14/11/22	PLANNING	LS

Responsibility is not accepted for errors made by others in scaling this drawing. Use figured dimensions only. This drawing is copyright. ©2022 Stacey Architects Ltd.