PRUDENTIAL HOUSE, FIFTH FLOOR

1:75@A1

0 5

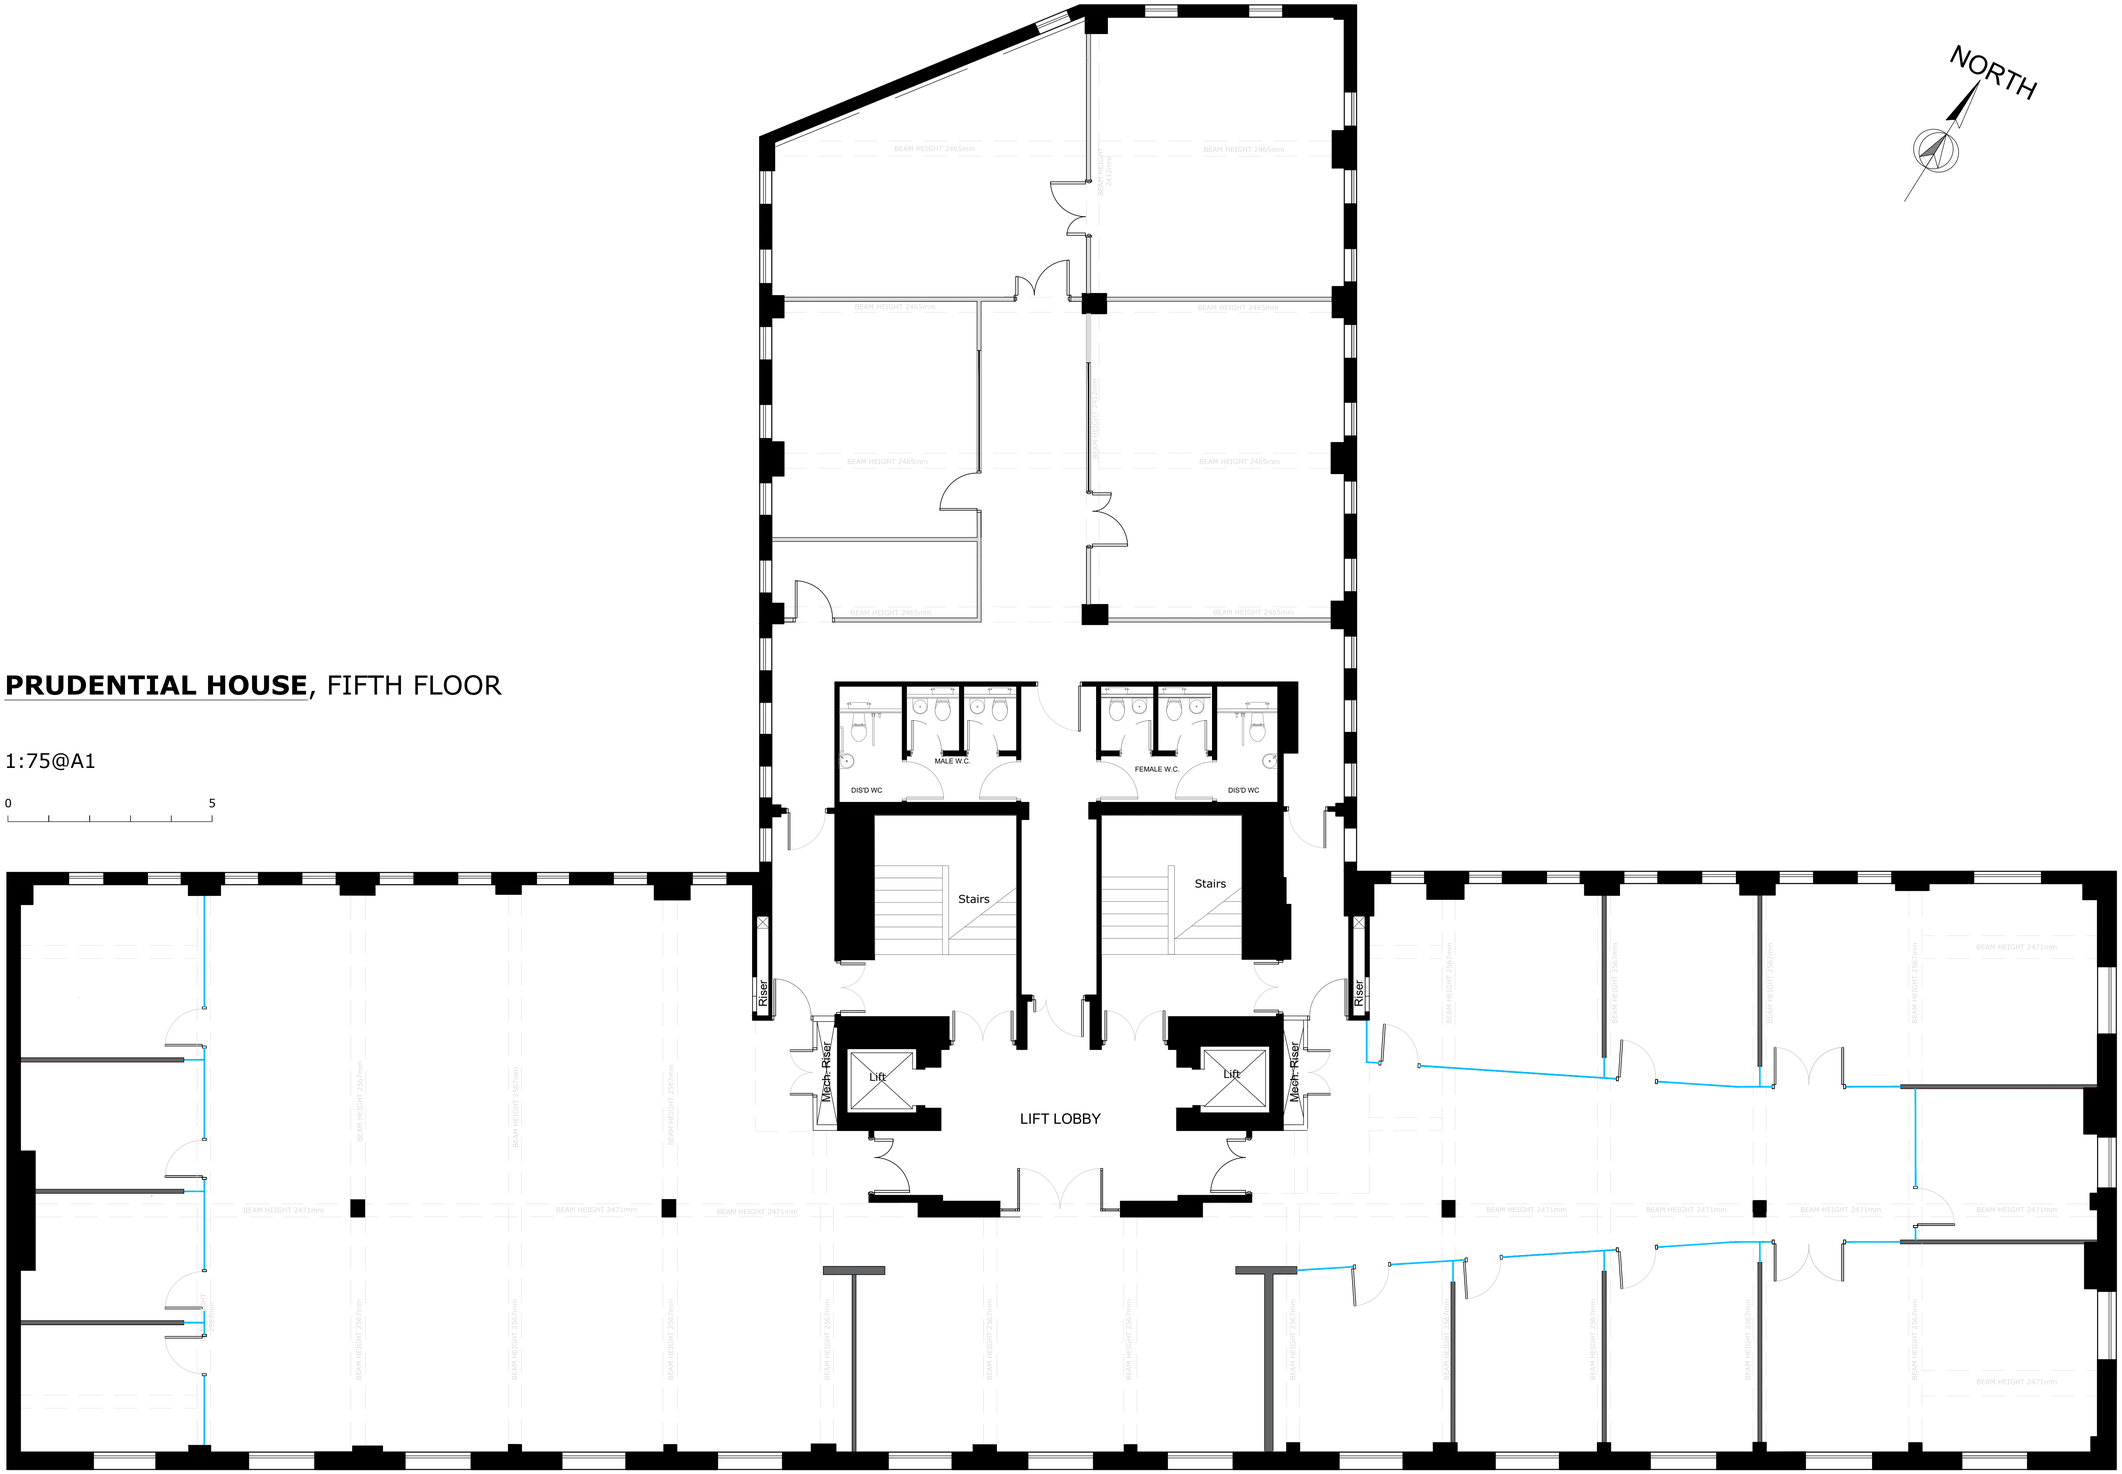

Do not scale off these drawings. All dimensions and details shown are to be checked on site and verified by the contractor.

Report any discrepancies to Concept4 Ltd.

NOTES:

CREATIVE WORKSPACE

Rev	Description	Date

concept4.

Concept4 Ltd, The Sanctuary
Eden Office Park, Macrae Road
Ham Green, Bristol BS20 0DD
T. 0845 1264444
concept4.co.uk

Client :	PRUDENTIAL	
Title :	EXISTING	
	LAYOUT	
	FIFTH FLOOR	
	11 - 19 WINE STREET	
Date :	11.11.2022	
Dwg Ref :	XSP01(05)	
Drawn by :	Rev :	Scale :
DR		1:75 @A1