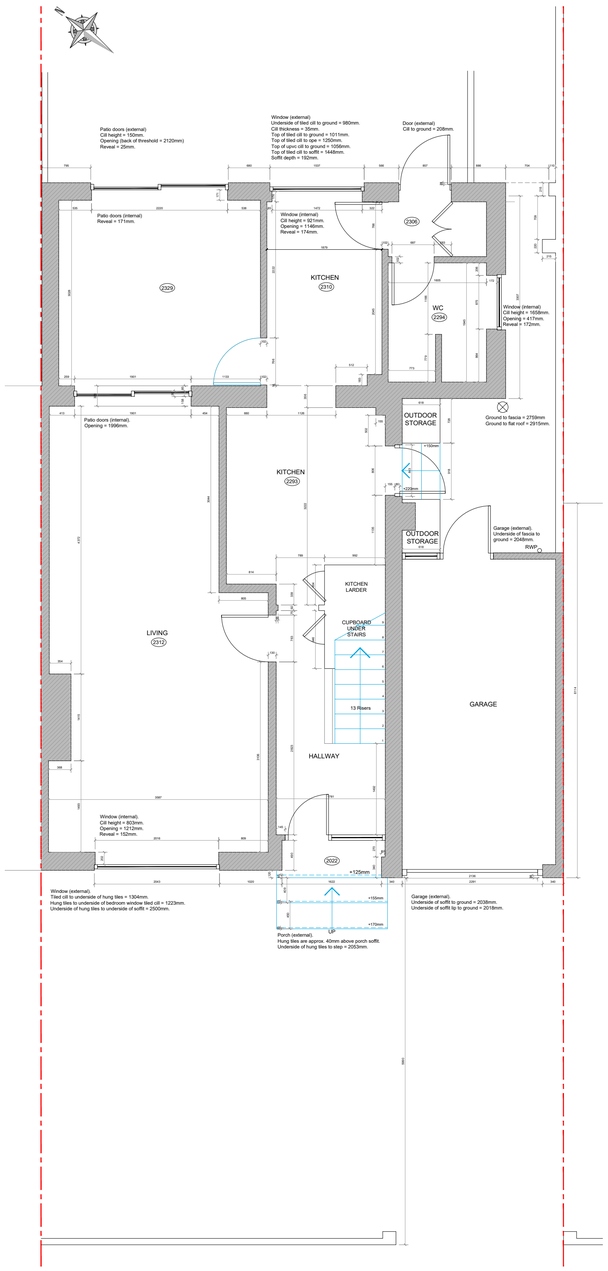

EXISTING GROUND FLOOR PLAN
SCALE 1:50 @ A1 / 1:100 @ A3

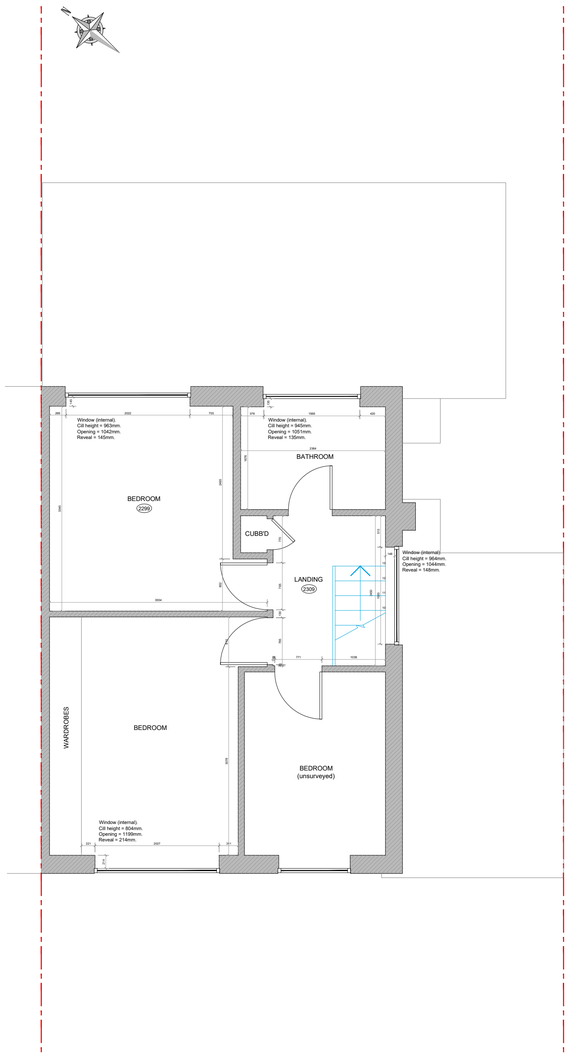

EXISTING FIRST FLOOR PLAN
SCALE 1:50 @ A1 / 1:100 @ A3

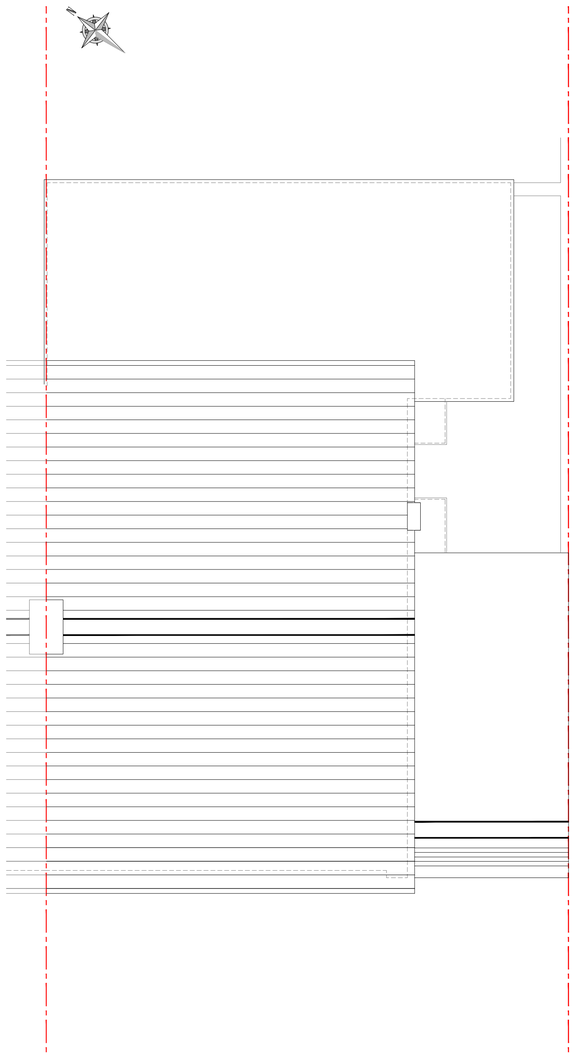

EXISTING GROUND FLOOR PLAN
SCALE 1:50 @ A1 / 1:100 @ A3

Scale 1:50

0 1 2 3 4 5 10 Metres

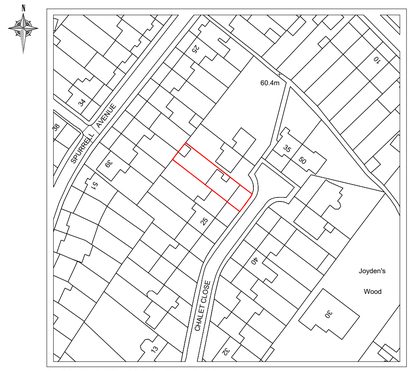

LOCATION PLAN
SCALE 1:1250 @ A1 / 1:2500 @ A3

1:1250
25m 0 25m 50m 75m 100m 125m

FOR PLANNING

DO NOT SCALE FROM THIS DRAWING.

ALL DIMENSIONS MAY VARY ON SITE AND TO BE CHECKED BEFORE COMMENCING WORK.

WORKS PROPOSED IN THESE DRAWINGS ASSUMES DEVELOPER / CLIENT COMPLIANCE WITH RELEVANT HEALTH AND SAFETY (CDM) REGULATIONS AND REQUIREMENTS OF THE PARTY WALL ETC ACT 1996. CDM SERVICES ARE NOT PROVIDED OR OFFERED BY CADARCH LIMITED.

Rev:	Description:	Date:

This drawing is the property of CADARCH LIMITED. Copyright is reserved. The drawing is issued on the condition that it is not copied, reproduced, retained or disclosed to any unauthorised person, either wholly or in part.

CADARCH LIMITED
Company No. 10908643
18 Summerhouse Drive, Bexley, Kent DA5 2HP
Mob: 07719530451
http://www.cadarchlimited.com
Email: cadarch@gmx.co.uk

Client:
MS. L. WRIGHT

Project:
29 CHALET CLOSE
DARTFORD
DA5 2EZ

Drawing Title:
EXISTING GROUND FLOOR,
FIRST FLOOR AND ROOF PLANS

Scale:	Date:	Frame Size:
1:50 @ A1 1:100 @ A3	APRIL 2023	A1

Drawing Ref:	Revision:
23CC-060423-P-001	/