A1

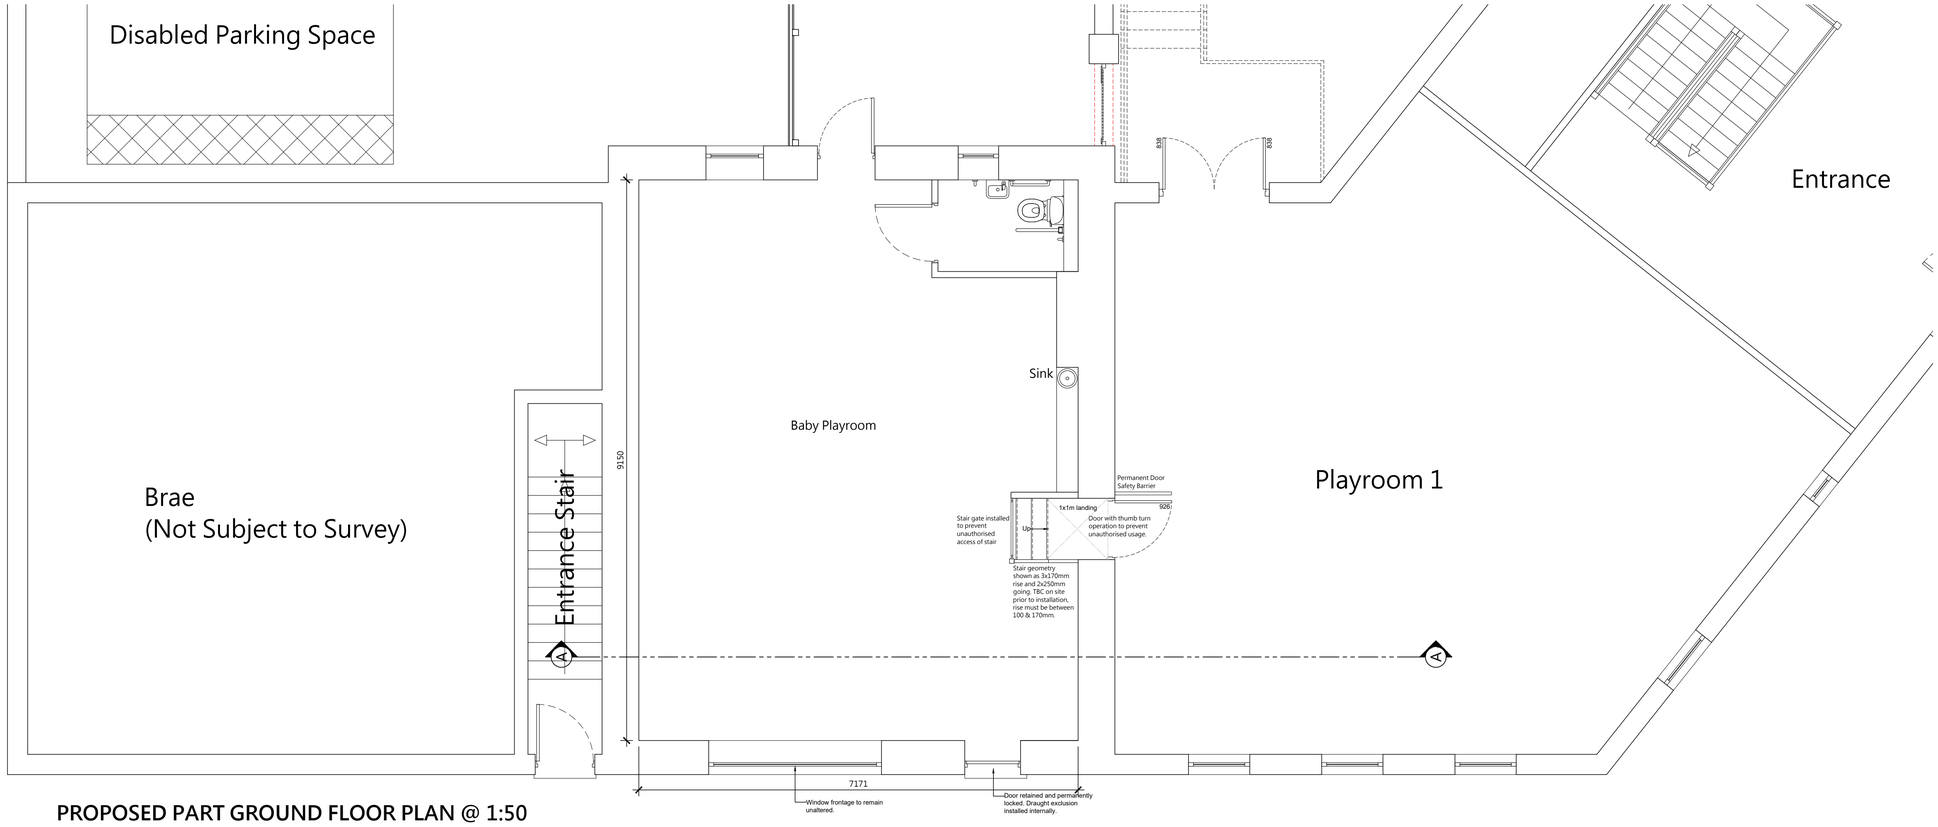

PROPOSED PART GROUND FLOOR PLAN @ 1:50

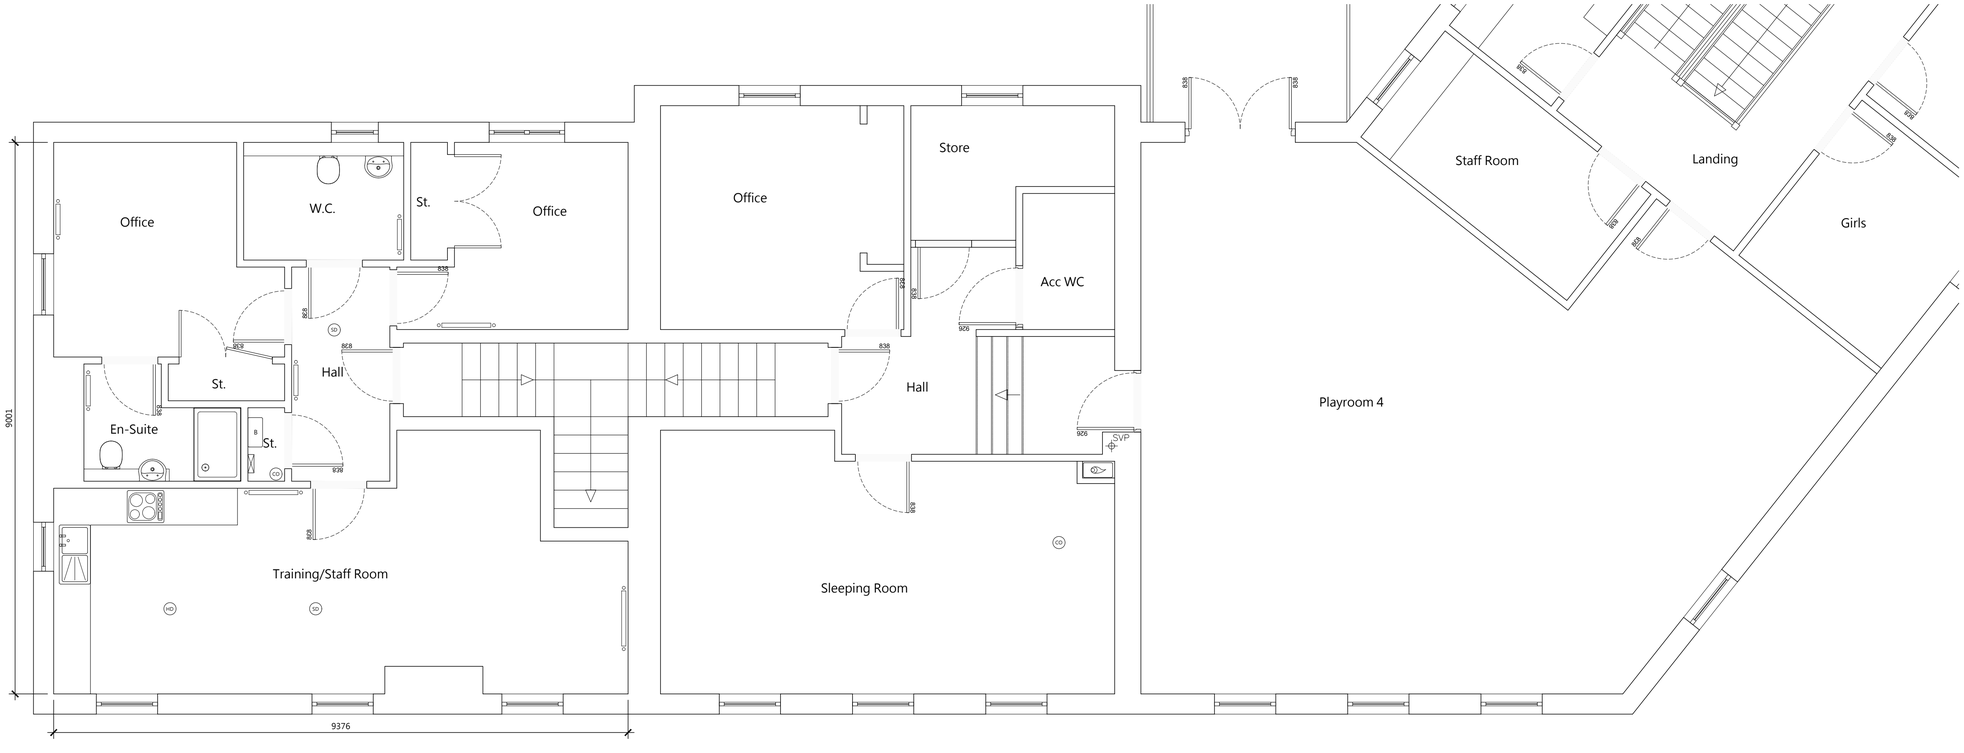

PROPOSED PART FIRST FLOOR PLAN @ 1:50

SCALE BAR 1:50

0 1 2 3 4 5 10

Under no circumstances are drawings to be scaled from.
Contact IDD regarding any queries.
This drawing is copyright, all rights reserved.

REVISIONS

#	Date	Description

#	Date	Description

inspired design & development ltd
Design Studio
27 Evan St.
Stonehaven
AB39 2EQ
Tel: 01569 764183
mail@idd-ltd.co.uk
RICS

Client: Mrs Linda Pirie

Project: Chapelton Nursery, The Lounge

Drawing Title: Proposed Floor Plans

Drawn by:	FM
Checked by:	AS
Scale:	As Shown
Date:	11/01/2024

Ref: 200/2023

Dwg No: P01

Rev:

Planning