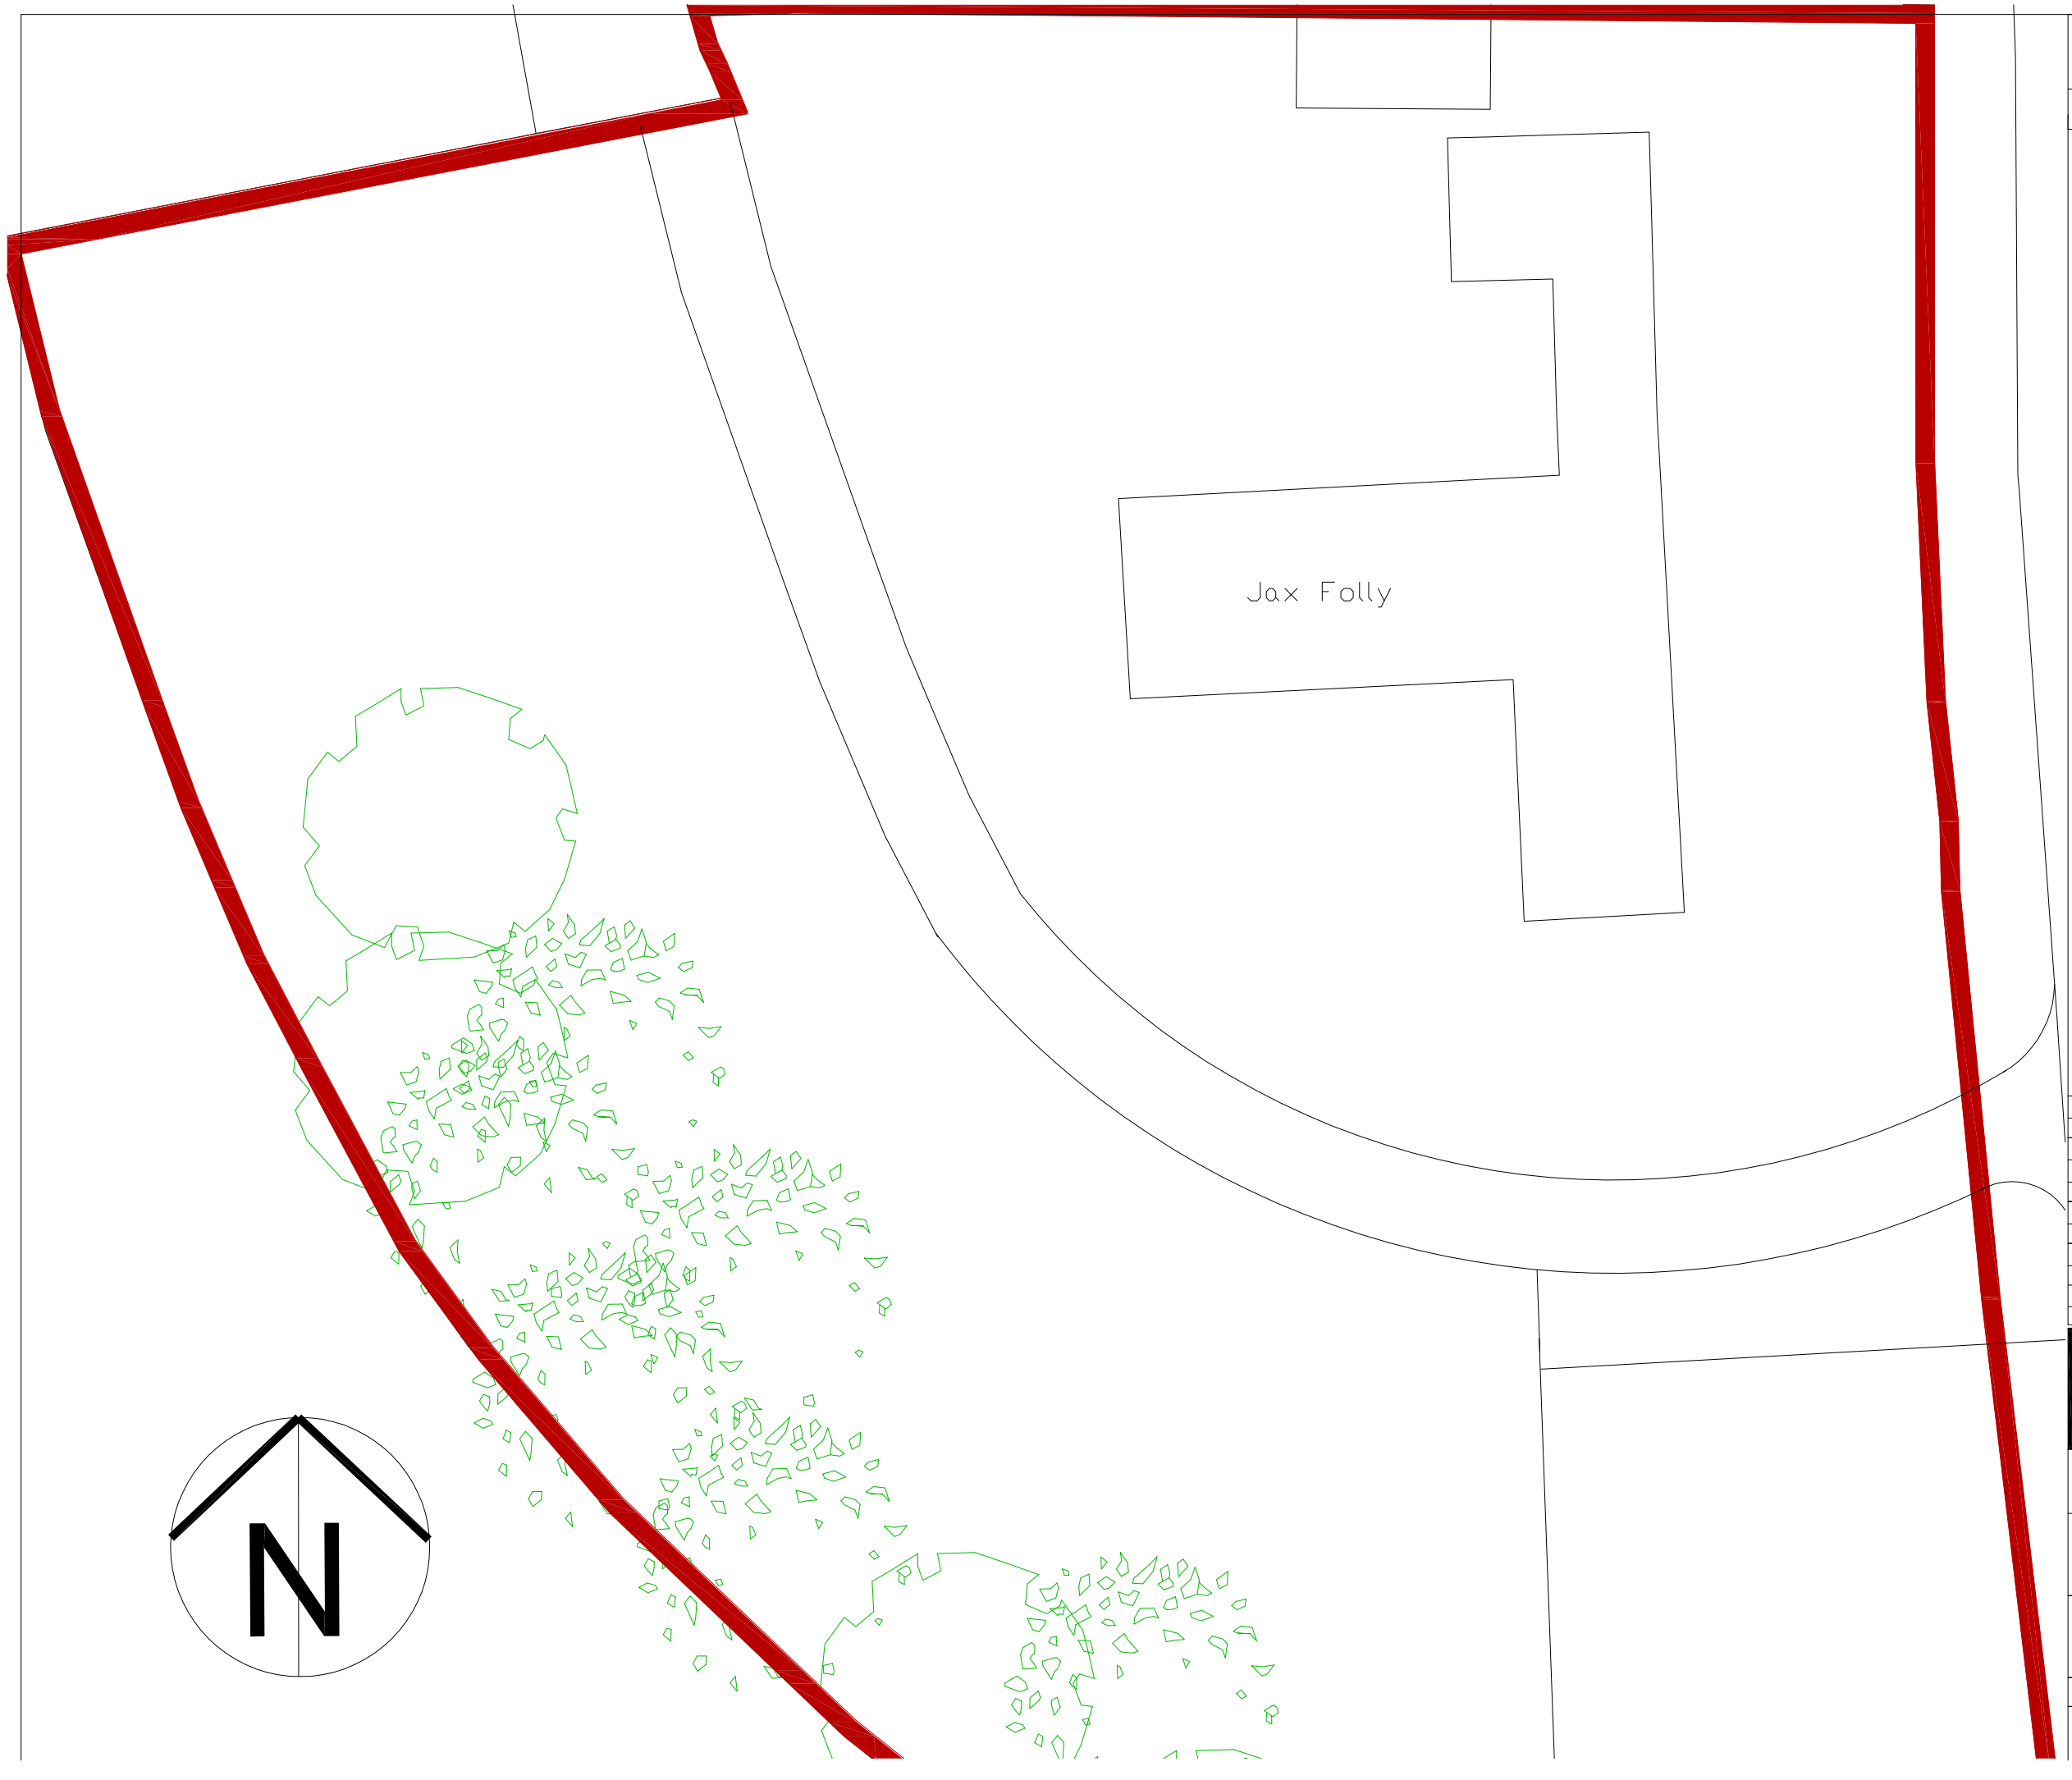

DO NOT SCALE

All dimensions to be checked on site. Errors or omissions should be reported to SD Designs

© Copyright belongs to SD Designs

1:200 0 2m 4m 6m 8m 10m 12m
1:100 0 1m 2m 3m 4m 5m 6m

Revision	Description	Date

STATUS

SD DESIGNS

Design & Architectural Consultant

38 Fields Park Crescent
Chadwell Heath, Romford RM6 5AP
T: 020 8587 7633 M: 077 9240 5219
E-mail :s.dossery@ntlworld.com

CLIENT

LEE JONES

ADDRESS

JAX FOLLY, WARLEY STREET
GREAT WARLEY, BRENTWOOD
ESSEX CM13 3JJ

TITLE

EXISTING FLOOR PLAN

A3

SCALE 1:200	DRAWN SD	DATE JANUARY 2024
DRG.NO. GA 1003		-