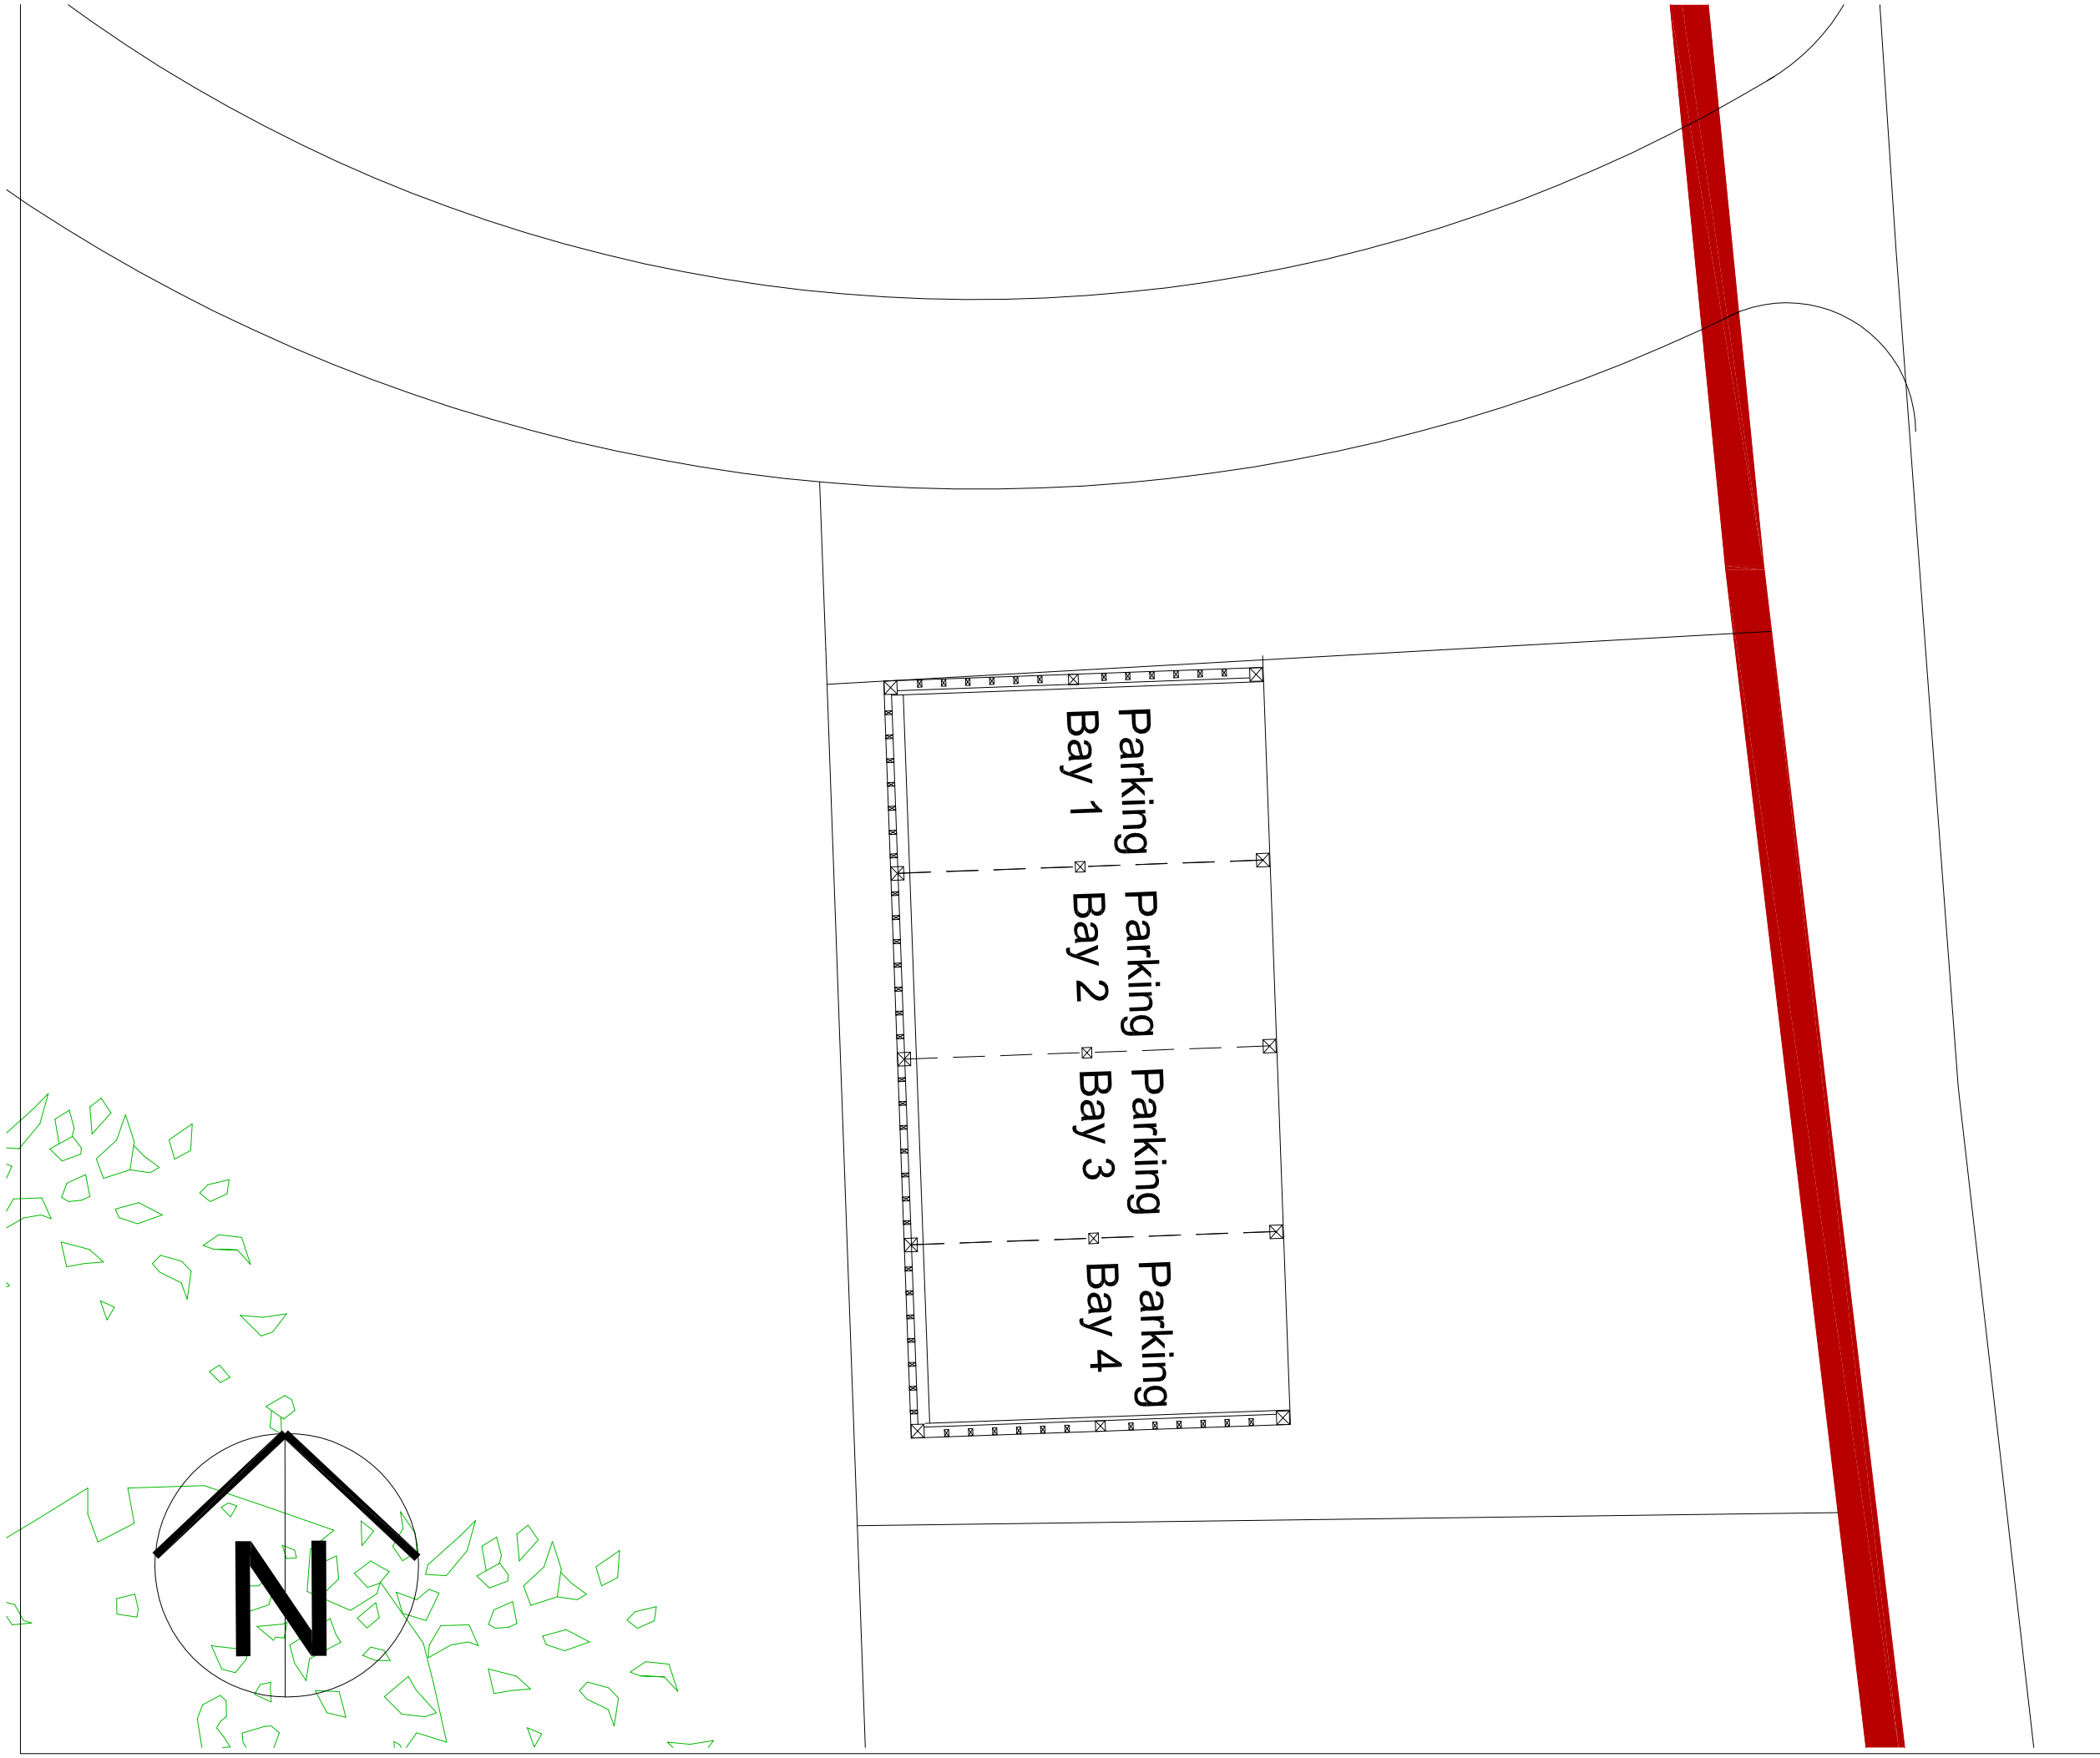


All dimensions to be checked on site. Errors or omissions should be reported to SD Designs

© Copyright belongs to SD Designs

0 500m 1000m 1500m 2000m 2500m 3000m 3500m 4000m 4500m 5000m

| Revision | Description | Date |
|---|---|---|

STATUS

SD DESIGNS
Design & Architectural Consultant
38 Fields Park Crescent
Chadwell Heath, Romford RM6 5AP
T: 020 8587 7633 M: 077 9240 5219
E-mail :s.dossery@ntlworld.com

CLIENT
LEE JONES

ADDRESS
JAX FOLLY, WARLEY STREET
GREAT WARLEY, BRENTWOOD
ESSEX CM13 3JJ

TITLE
PROPOSED FLOOR PLAN
GARAGE BUILDING

A3

SCALE 1:100 DRAWN SD DATE JANUARY 2024

DRG.NO. GA 1009

-