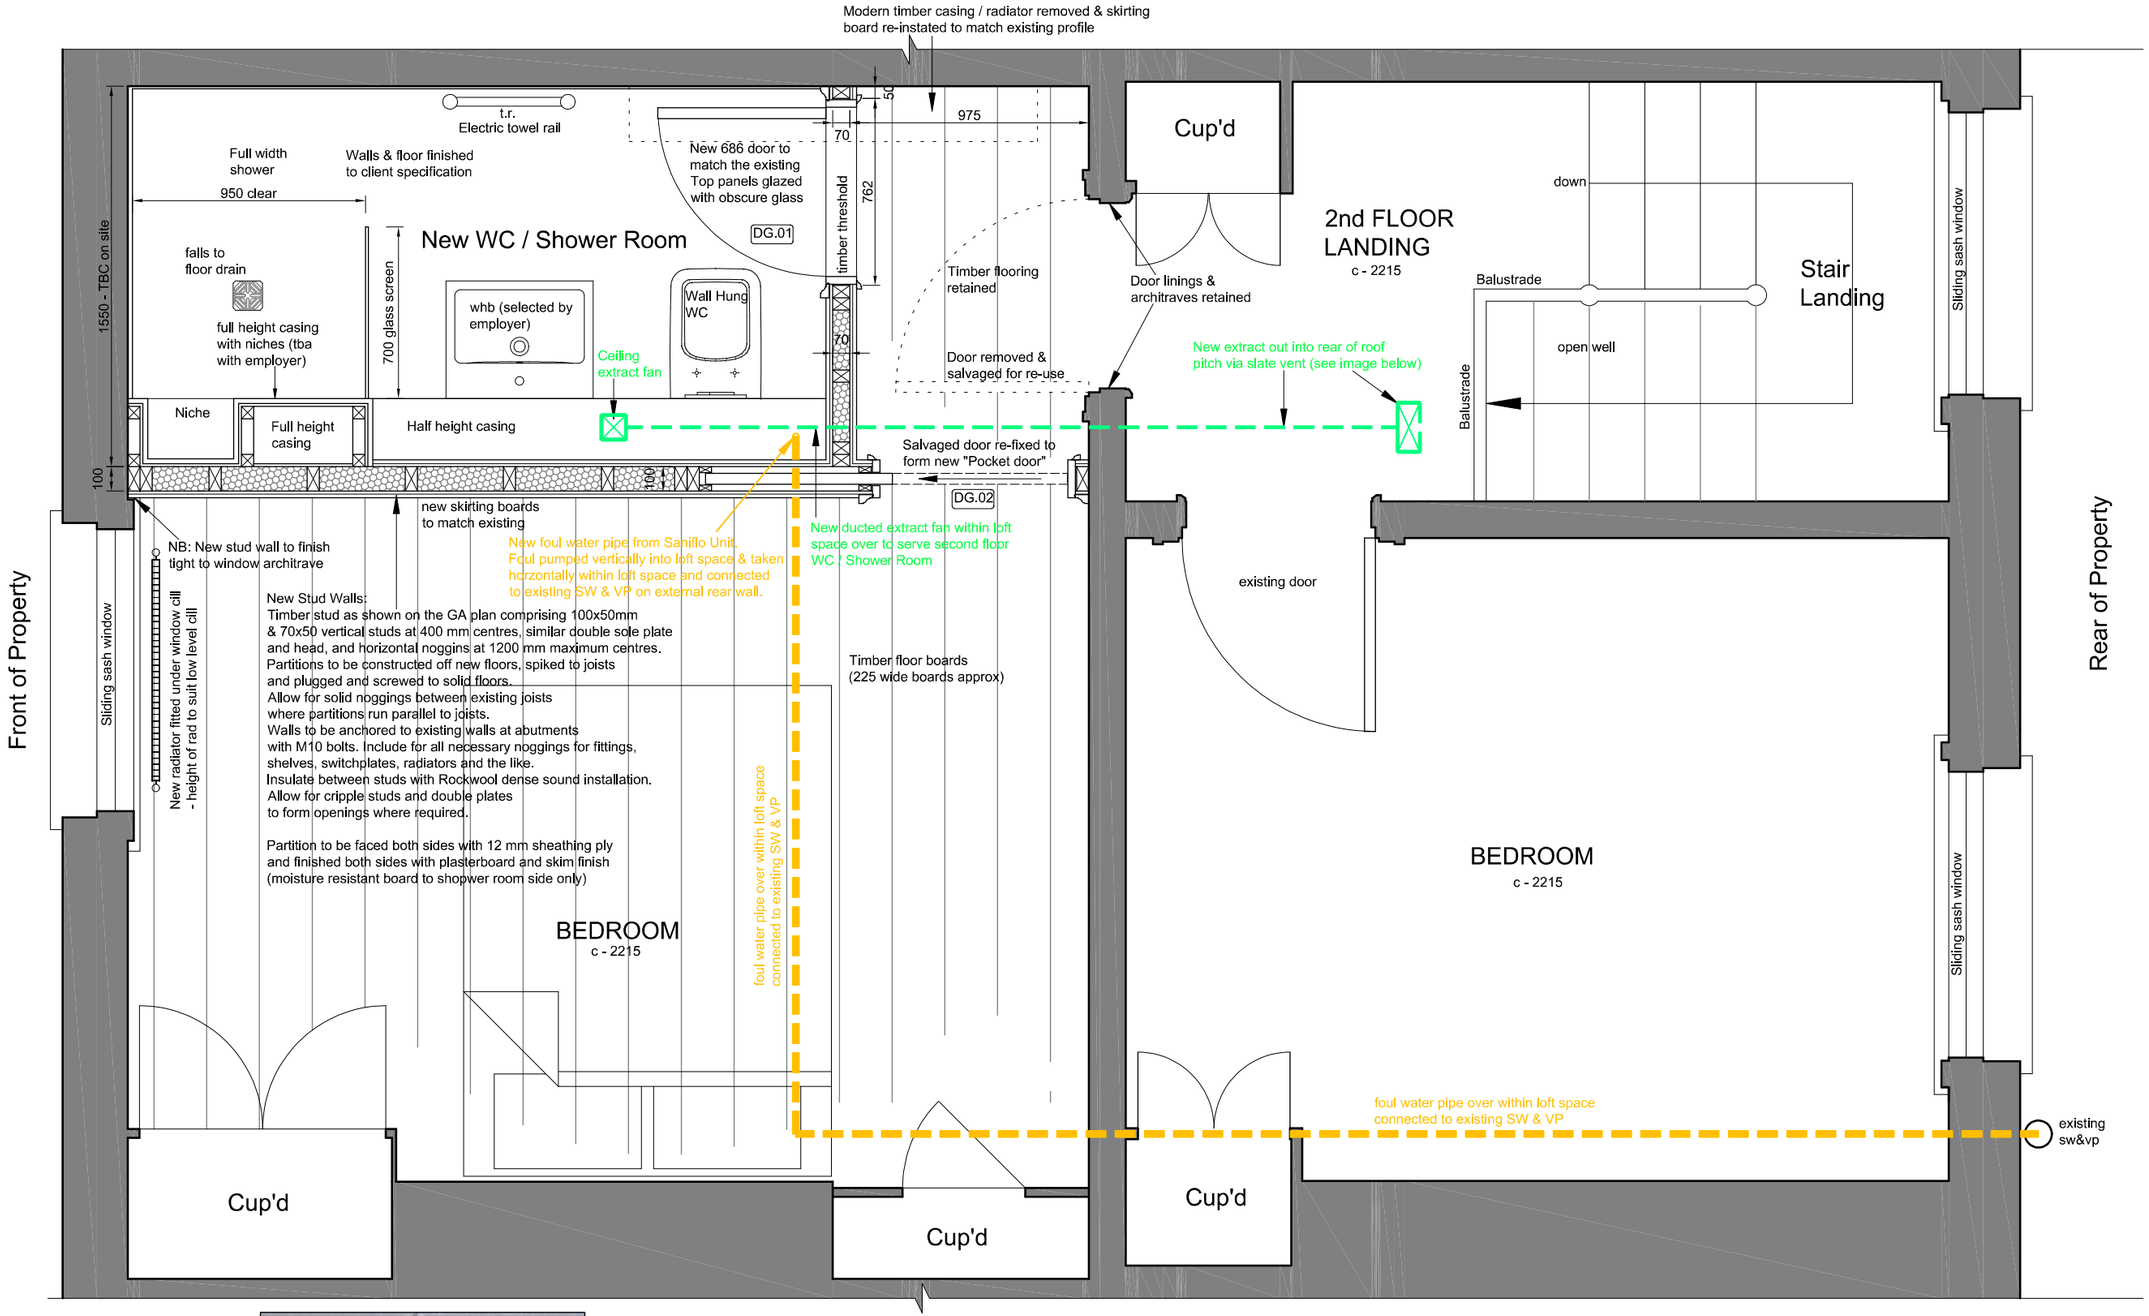

2nd FLOOR PLAN as PROPOSED

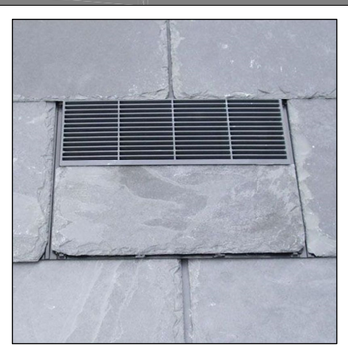

New WC / Shower Slate vent - natural slate colour
Located on rear pitched roof (Image not to scale)

1:25 @ A3 sheet

David K Donohoe
Architectural Design Services

Email: dkdonohoe@yahoo.com
Mobile: 07841 595405

LOCATION:
65 Sheet Street
Windsor
Berkshire
SL4 1BY

TITLE:
Plan showing location for New foul water pipe run and extraction from New WC / Shower Room

SCALE:
1:25 @ A3 sheet

DATE:
25 Jan 2024

Drawing No:
10